0599601-EM-1

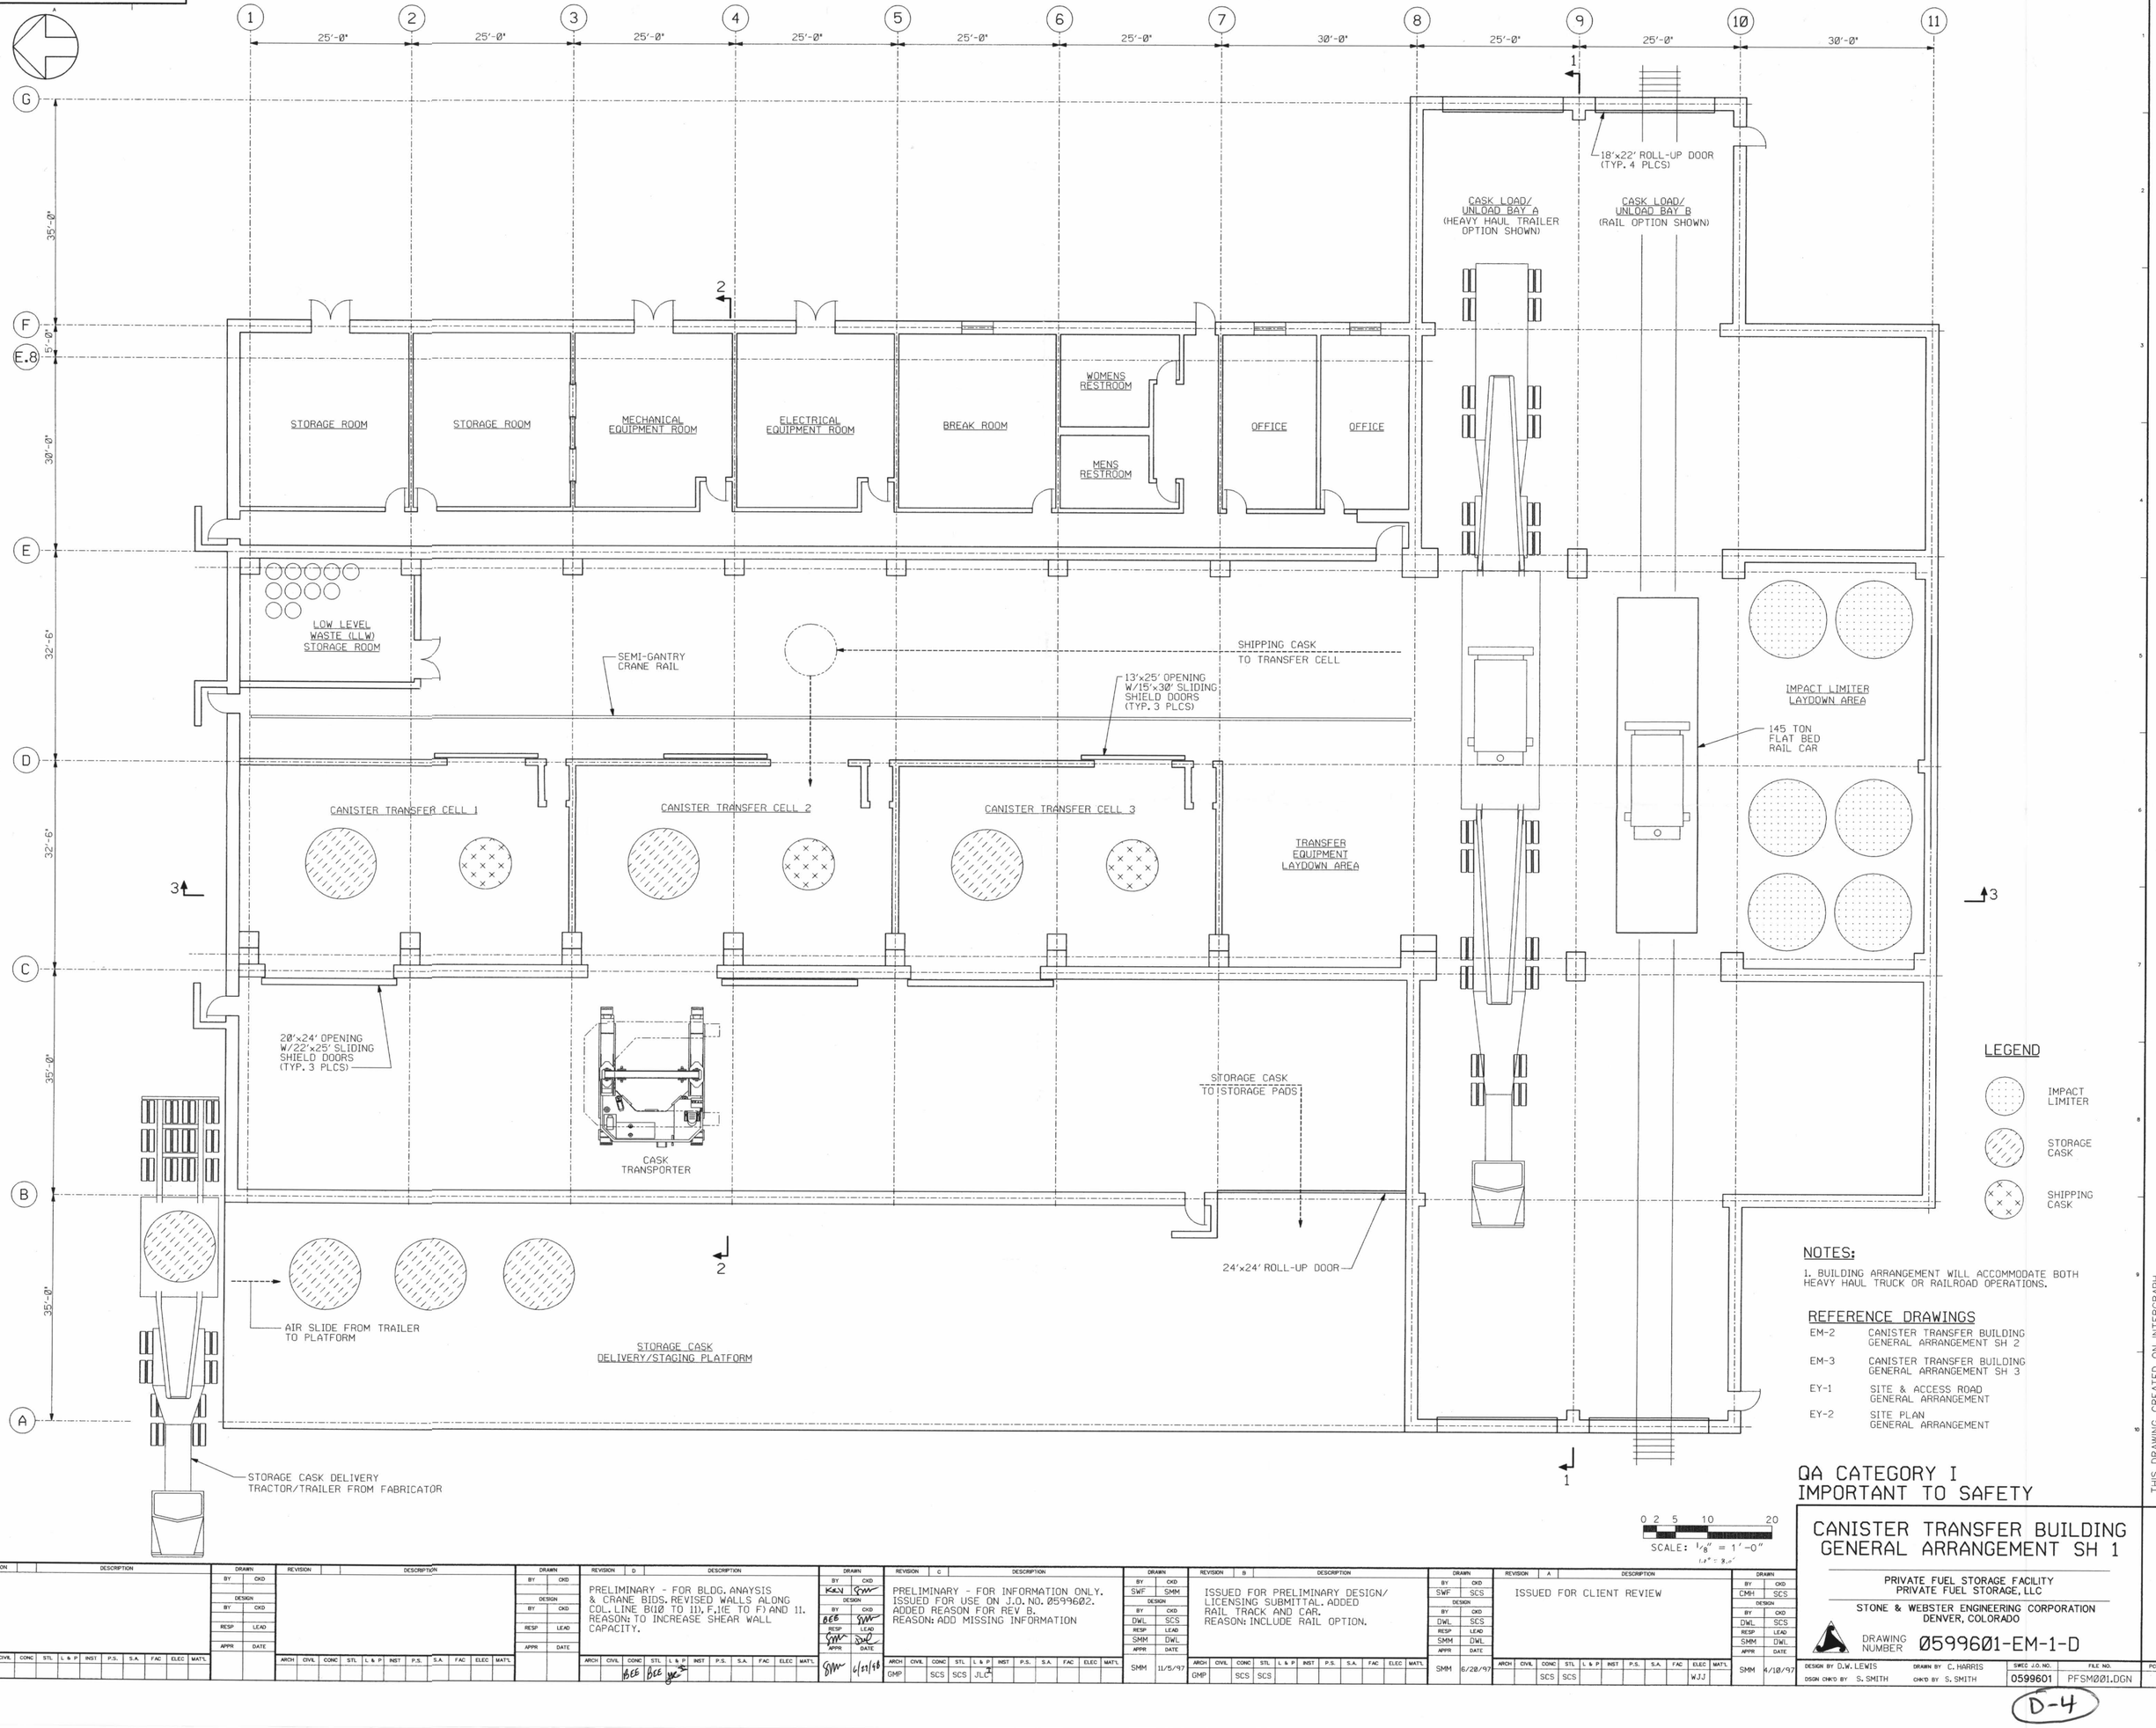

LEGEND

- IMPACT LIMITER
- STORAGE CASK
- SHIPPING CASK

NOTES:

1. BUILDING ARRANGEMENT WILL ACCOMMODATE BOTH HEAVY HAUL TRUCK OR RAILROAD OPERATIONS.

REFERENCE DRAWINGS

EM-2	CANISTER TRANSFER BUILDING GENERAL ARRANGEMENT SH 2
EM-3	CANISTER TRANSFER BUILDING GENERAL ARRANGEMENT SH 3
EY-1	SITE & ACCESS ROAD GENERAL ARRANGEMENT
EY-2	SITE PLAN GENERAL ARRANGEMENT

QA CATEGORY I
IMPORTANT TO SAFETY

0 2 5 10 20
SCALE: 1/8" = 1'-0"
1:8

CANISTER TRANSFER BUILDING GENERAL ARRANGEMENT SH 1

PRIVATE FUEL STORAGE FACILITY
PRIVATE FUEL STORAGE, LLC

STONE & WEBSTER ENGINEERING CORPORATION
DENVER, COLORADO

DRAWING NUMBER 0599601-EM-1-D

DESIGN BY D.W. LEWIS | DRAWN BY C. HARRIS | CHK'D BY S. SMITH | DSGN CHK'D BY S. SMITH
SWEC J.O. NO. 0599601 | FILE NO. PFSM001.DGN | PCT

THIS DRAWING CREATED ON INTERGRAPH

REVISION	DESCRIPTION	DRAWN	CHK'D	DESIGN	RESP	LEAD	APPR	DATE	ARCH	CIVIL	CONC	STL	L & P	INST	P.S.	S.A.	FAC	ELEC	MAT'L
		BY	CKD	BY	CKD														

REVISION	DESCRIPTION	DRAWN	CHK'D	DESIGN	RESP	LEAD	APPR	DATE	ARCH	CIVIL	CONC	STL	L & P	INST	P.S.	S.A.	FAC	ELEC	MAT'L
		BY	CKD	BY	CKD														

REVISION	D	DESCRIPTION	DRAWN	CHK'D	DESIGN	RESP	LEAD	APPR	DATE	ARCH	CIVIL	CONC	STL	L & P	INST	P.S.	S.A.	FAC	ELEC	MAT'L
		PRELIMINARY - FOR BLDG. ANAYSIS & CRANE BIDS. REVISED WALLS ALONG COL. LINE B(10 TO 11), F.(E TO F) AND 11. REASON: TO INCREASE SHEAR WALL CAPACITY.	BY KLN	CKD SWW	BY BEE	CKD SWW	RESP SWW	LEAD SWW	APPR 6/23/98				BEE	BEE						

REVISION	C	DESCRIPTION	DRAWN	CHK'D	DESIGN	RESP	LEAD	APPR	DATE	ARCH	CIVIL	CONC	STL	L & P	INST	P.S.	S.A.	FAC	ELEC	MAT'L
		PRELIMINARY - FOR INFORMATION ONLY. ISSUED FOR USE ON J.O. NO. 0599602. ADDED REASON FOR REV B. REASON: ADD MISSING INFORMATION	BY SWF	CKD SMM	BY DWL	CKD SCS	RESP SMM	LEAD DWL	APPR SMM	DATE 11/5/97	GMP		SCS	SCS	JLC					

REVISION	B	DESCRIPTION	DRAWN	CHK'D	DESIGN	RESP	LEAD	APPR	DATE	ARCH	CIVIL	CONC	STL	L & P	INST	P.S.	S.A.	FAC	ELEC	MAT'L
		ISSUED FOR PRELIMINARY DESIGN/ LICENSING SUBMITTAL. ADDED RAIL TRACK AND CAR. REASON: INCLUDE RAIL OPTION.	BY SWF	CKD SCS	BY DWL	CKD SCS	RESP SMM	LEAD DWL	APPR SMM	DATE 6/20/97	GMP		SCS	SCS						

REVISION	A	DESCRIPTION	DRAWN	CHK'D	DESIGN	RESP	LEAD	APPR	DATE	ARCH	CIVIL	CONC	STL	L & P	INST	P.S.	S.A.	FAC	ELEC	MAT'L
		ISSUED FOR CLIENT REVIEW	BY CMH	CKD SCS	BY DWL	CKD SCS	RESP SMM	LEAD DWL	APPR SMM	DATE 4/10/97				SCS	SCS					WJJ

D-4