96093008l

D-8

RECORD DESIGNATOR 0A:N/A

CASE CODE1

REV	DESCRIPTION	DATE	DRN	DWG	CHK	VER	L.G.E.	G.L.	P.M.
00	ISSUED FOR CONSTRUCTION	6-24-96	[illegible]	[illegible]	[illegible]	N/A	[illegible]	N/A	[illegible]

DRAWN	T SAUER
ORIGINATOR	H MONTALVO
CHECKED	N DELEON
VERIFICATION	N/A.
LEAD DESIGN ENGINEER	H MONTALVO
QUALITY ASSURANCE	N/A
DEPARTMENT MANAGER	G KIMURA
APPROVALS	INITIAL/DATE

U.S. DEPARTMENT OF ENERGY
Yucca Mountain Site Characterization Project
M&O
OWNED, MAINTAINED & MANAGED BY
MANAGEMENT & OPERATING CONTRACTOR
EXPLORATORY STUDIES FACILITY
SOUTH PORTAL ACCESS ROAD
PLAN AND PROFILE

SIZE	DOCUMENT IDENTIFIER: BABA00000-01717-2100-20206-00	REV
D		

SCALE	DA CLASSIFICATION	w.s.s.	CAD FILE
AS NOTED	N/A	1.2.6	CIVIL:20206.dgn

NOTICE OF OPEN CHANGE DOCUMENTS				
THIS DOCUMENT IS IMPACTED BY THE LISTED CHANGE DOCUMENT AND CANNOT BE USED WITHOUT THEM				
CHANGE DOCUMENT NUMBER	DOCUMENT POSTED BY	DATE	STATUS	

GRAPHIC SCALE
0 50 100 150 FEET
1" = 50'

GRAPHIC SCALE
0 10 20 30 FEET
1" = 10'

RECEIVED
JUL 09 1996
DOCUMENT AND RECORDS CENTER

ANSTEC APERTURE CARD

7/9/96
EFFECTIVE DATE

96093008l

PLAN
SCALE: 1"=50'

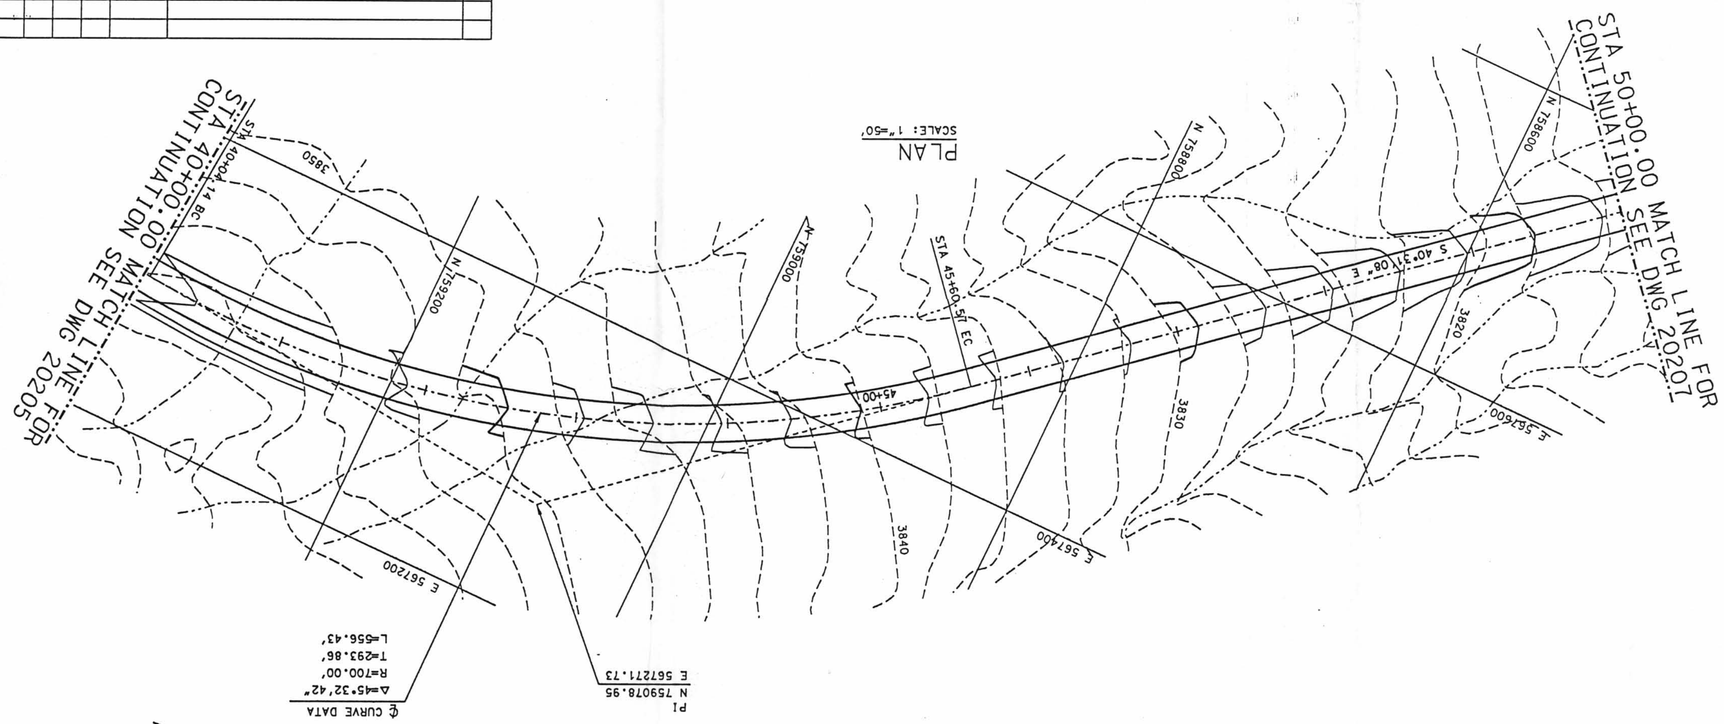

CENTERLINE ACCESS ROAD PROFILE
SCALE: HORIZONTAL 1"=50', VERTICAL 1"=10'

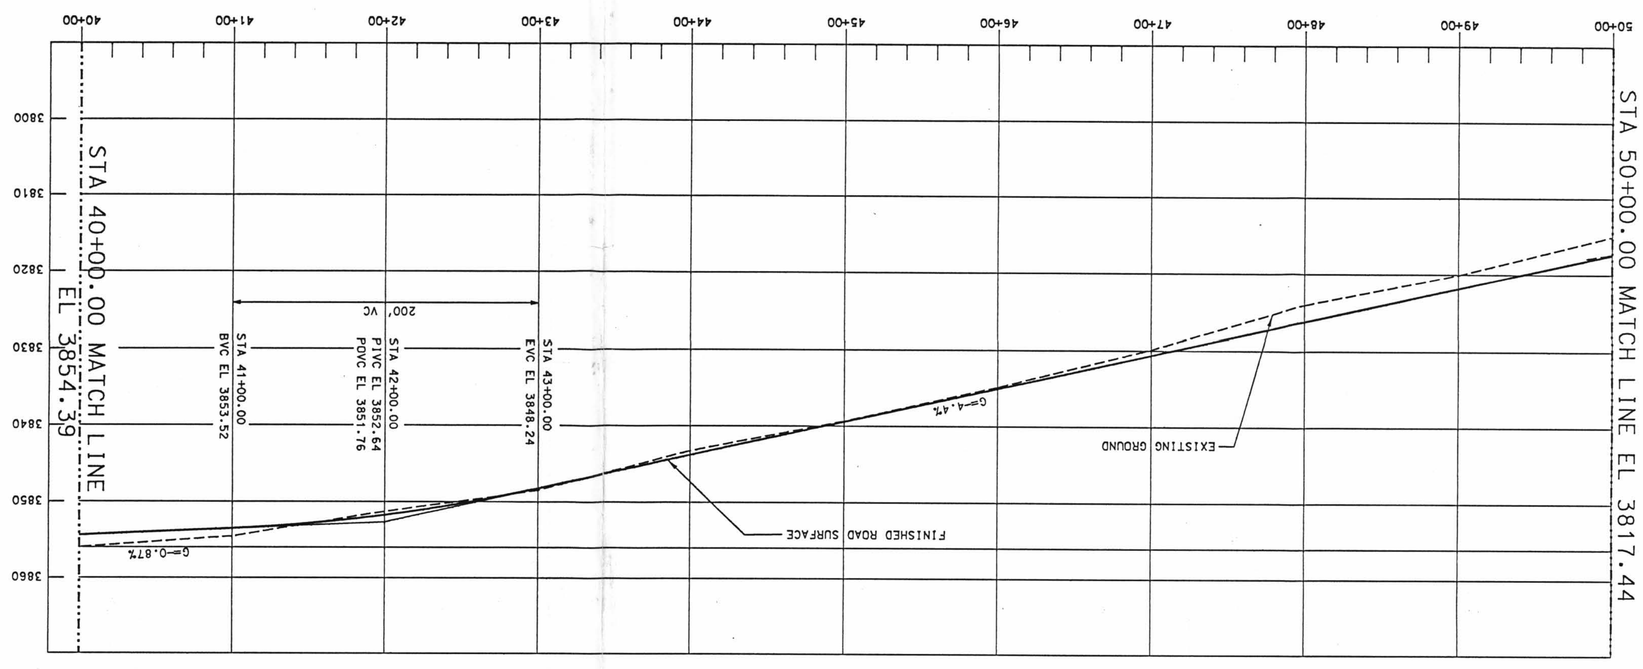

NOTE:
1. FOR GENERAL NOTES SEE DWG 20202.