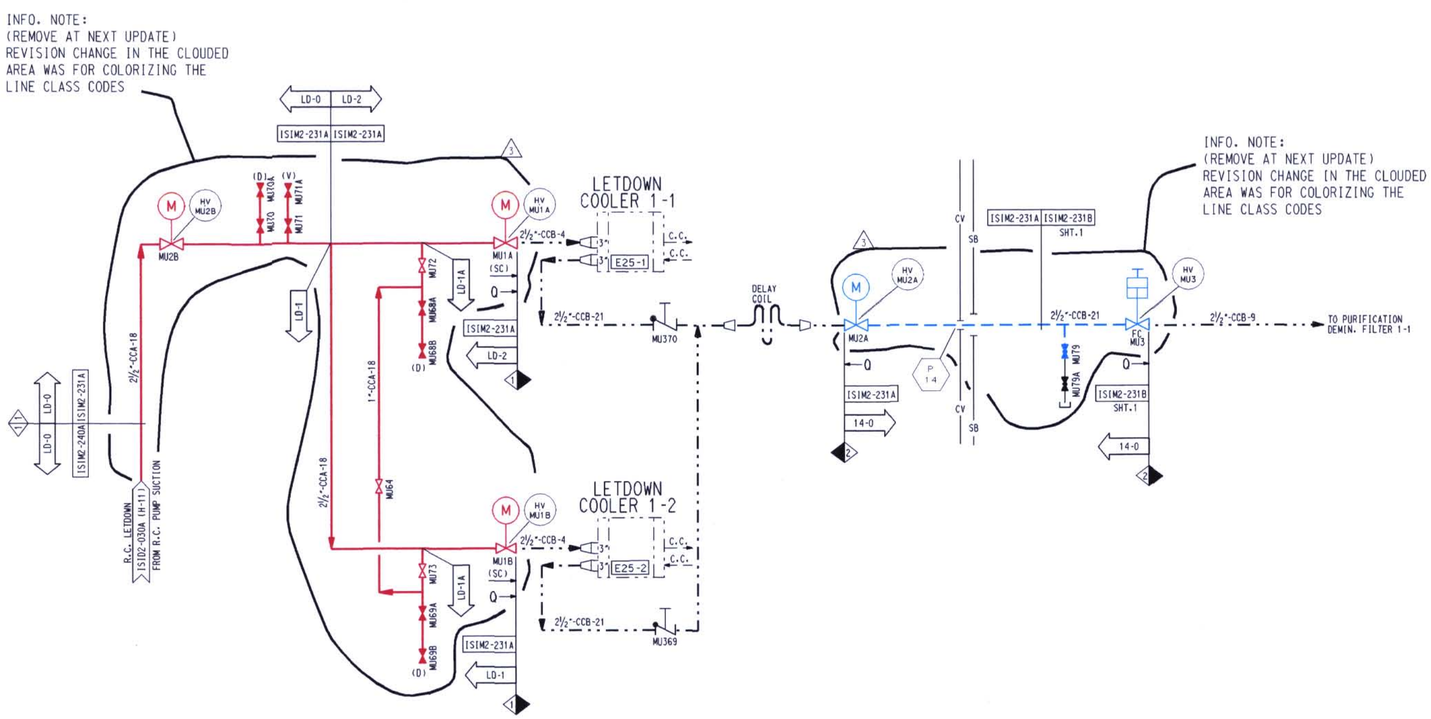

LEGEND

- ASME SECTION XI CLASS 1 PIPING (RED)
- ASME SECTION XI CLASS 2 PIPING (BLUE)
- ASME SECTION XI CLASS 3 PIPING (GREEN)
- REFERENCE & CONTINUITY
- HVAC DUCT

ISIM2- REFERENCE TO THE PIPING ISOMETRIC DRAWING FOR DETAILS ON THE PIPING CONFIGURATION, AND THE LOCATION AND IDENTIFICATION OF WELDS AND SUPPORTS.

RESERVED FOR SPECIAL ISI REQUIREMENTS. (MAY BE) ACCOMPANIED BY SPECIFIC NOTES.

REFERENCE TO THE ISI ITEM NUMBER DESIGNATION USED IN THE FIRST 10 YEAR INSERVICE INSPECTION INTERVAL.

1/2 ASME SECTION XI CLASS CHANGE

2 ISI PROGRAM BOUNDARY

NOTES:

1. DELETED
2. FOR ISI BOUNDARY DIAGRAM INDEX SHEET AND GENERAL NOTES, SEE ISID2-001.
3. FOR PIPING SYMBOLS AND P & ID INDEX, SEE DRAWING M-001.
4. UNLESS OTHERWISE NOTED, ALL VENT CONNECTIONS ARE ¾" AND DRAIN CONNECTIONS ARE 1". LINE IDENTIFICATION IS THE SAME AS THE HEADER.

D-018

NO.	DATE	REVISIONS	BY	CH'K	ENGR. SUPV.	ENGR. MGR.
3	/ /	INC. DCN ISID2-031A-3 PER DDR 00-1766	SBW			
2	07/15/97	INC. DCN ISID2-031A-2 PER DDR 97-0187	INITIALS ON FILE			
1	12/19/91	INC. DCN ISID2-031A-1 FOR DCR 91-001	INITIALS ON FILE			
0	9/17/90	ISSUED FOR SECOND 10 YEAR ISI PROGRAM	JJK	TRN RJC	TWB	MGP	ECC

SCALE N.T.S. DESIGNED DRAWN BLN DATE

DAVIS-BESSE NUCLEAR POWER STATION
UNIT NO.1 Q
THE TOLEDO EDISON COMPANY

INSERVICE INSPECTION DIAGRAM

MAKE-UP & PURIFICATION SYSTEM

DRAWING NO. ISID2-031A REV. 3

DB 08-10-30 DFN= I:/ISID/2SID031A.DGN

LEVELS 1 2 

34X44 "E" SIZE

PSC= 11 1