RC-0501:55.100|FORMATS.CEL AC-ESTD

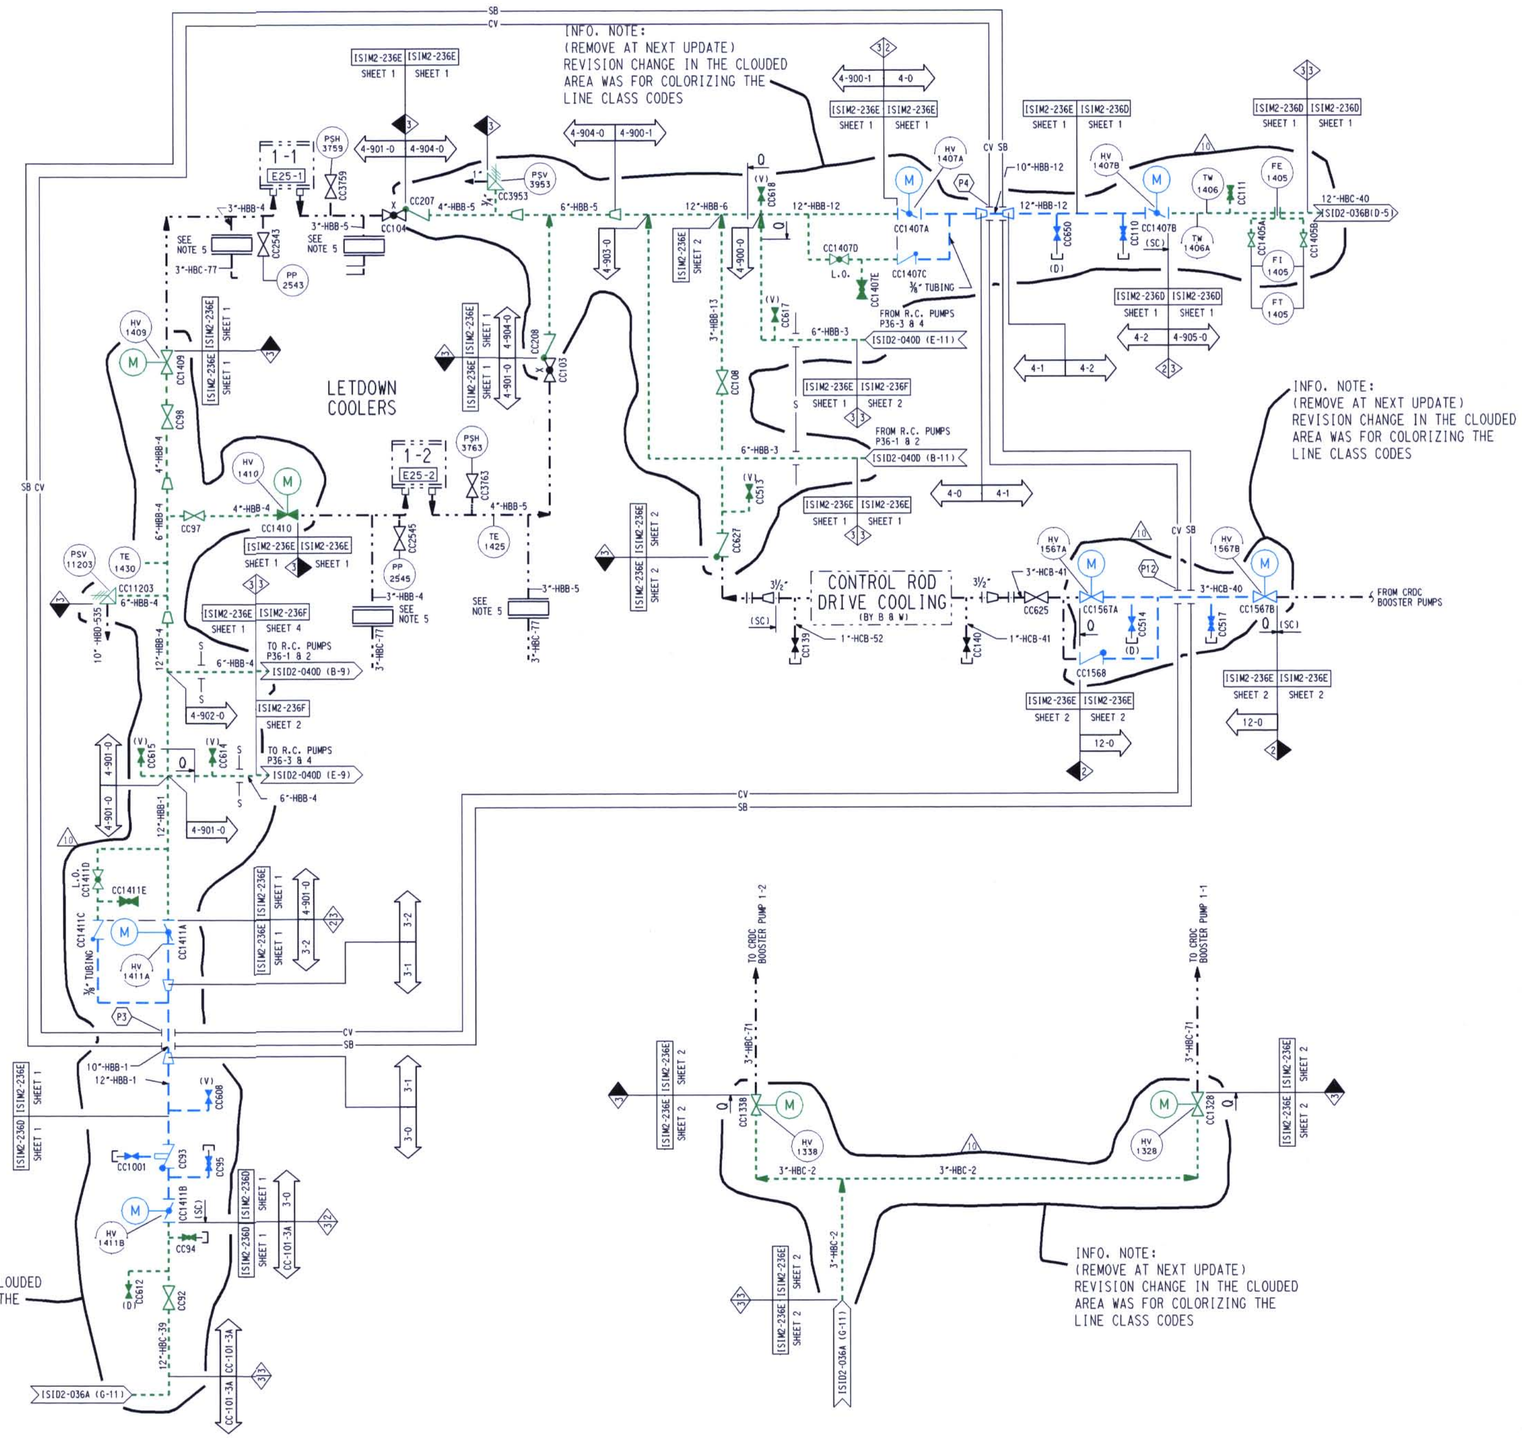

LEGEND

- ASME SECTION XI CLASS 1 PIPING (RED)
- ASME SECTION XI CLASS 2 PIPING (BLUE)
- ASME SECTION XI CLASS 3 PIPING (GREEN)
- REFERENCE & CONTINUITY
- HVAC DUCT

ISIM2- REFERENCE TO THE PIPING ISOMETRIC DRAWING FOR DETAILS ON THE PIPING CONFIGURATION, AND THE LOCATION AND IDENTIFICATION OF WELDS AND SUPPORTS.

RESERVED FOR SPECIAL ISI REQUIREMENTS. (MAY BE) ACCOMPANIED BY SPECIFIC NOTES.

REFERENCE TO THE ISI ITEM NUMBER DESIGNATION USED IN THE FIRST 10 YEAR INSERVICE INSPECTION INTERVAL.

1/2 ASME SECTION XI CLASS CHANGE

2 ISI PROGRAM BOUNDARY

NOTES:

1. DELETED
2. FOR ISI BOUNDARY DIAGRAM INDEX SHEET AND GENERAL NOTES, SEE ISID2-001.
3. FOR PIPING SYMBOLS AND P & ID INDEX, SEE DRAWING M-001.
4. UNLESS OTHERWISE NOTED, ALL VENT CONNECTIONS ARE 3/4" AND DRAIN CONNECTIONS ARE 1". LINE IDENTIFICATION IS THE SAME AS THE HEADER.
5. AN 1 3/4" THICK BLANK PLATE HAS BEEN INSERTED BETWEEN THESE FLANGES PER MOD 98-0050-00.

D-028

NO.	DATE	REVISIONS	BY	CK'D	ENGR.	ENGR. SUPV.	ENGR. MGR.
6	09/13/96	INC DCN ISID2-036C-6 PER FPR 95-0267-901	"INITIALS ON FILE"				
5	02/23/96	INC DCN ISID2-036C-7 PER DDR 95-2486	"INITIALS ON FILE"				
10	/ /	INC DCN ISID2-036C-14 PER DDR 00-1766	SBW				
9	05/12/00	INC DCN'S ISID2-036C-12 & 13 PER MOD 98-0050 SUP. 00	"INITIALS ON FILE"				
8	07/18/98	INC DCN'S ISID2-036C-10 & 11 PER MOD 97-0009 SUP. 01	"INITIALS ON FILE"				
7	01/15/97	INC. DCN ISID2-36C-8 PER MOD 97-0009	"INITIALS ON FILE"				
0	9/17/90	ISSUED FOR SECOND 10 YEAR ISI PROGRAM	DJR	TRN PJC	TWB	MGP	ECC

SCALE N.T.S. DESIGNED DRAWN CB DATE

DAVIS-BESSE NUCLEAR POWER STATION
UNIT NO. 1 Q
THE TOLEDO EDISON COMPANY

INSERVICE INSPECTION DIAGRAM
COMPONENT COOLING WATER SYSTEM

DRAWING NO. ISID2-036C REV. 10

DB: CB-1-0-00 DFN=1Y/ISID/2SID036C.DGN
LEVELS 1234567890123456789012345678901234567890123456789012345678901234567890123

14 34X44 "E" SIZE PSC= 0:1 =0