RC-4050:155,10C:FORMATS.CEL AC-ESTD

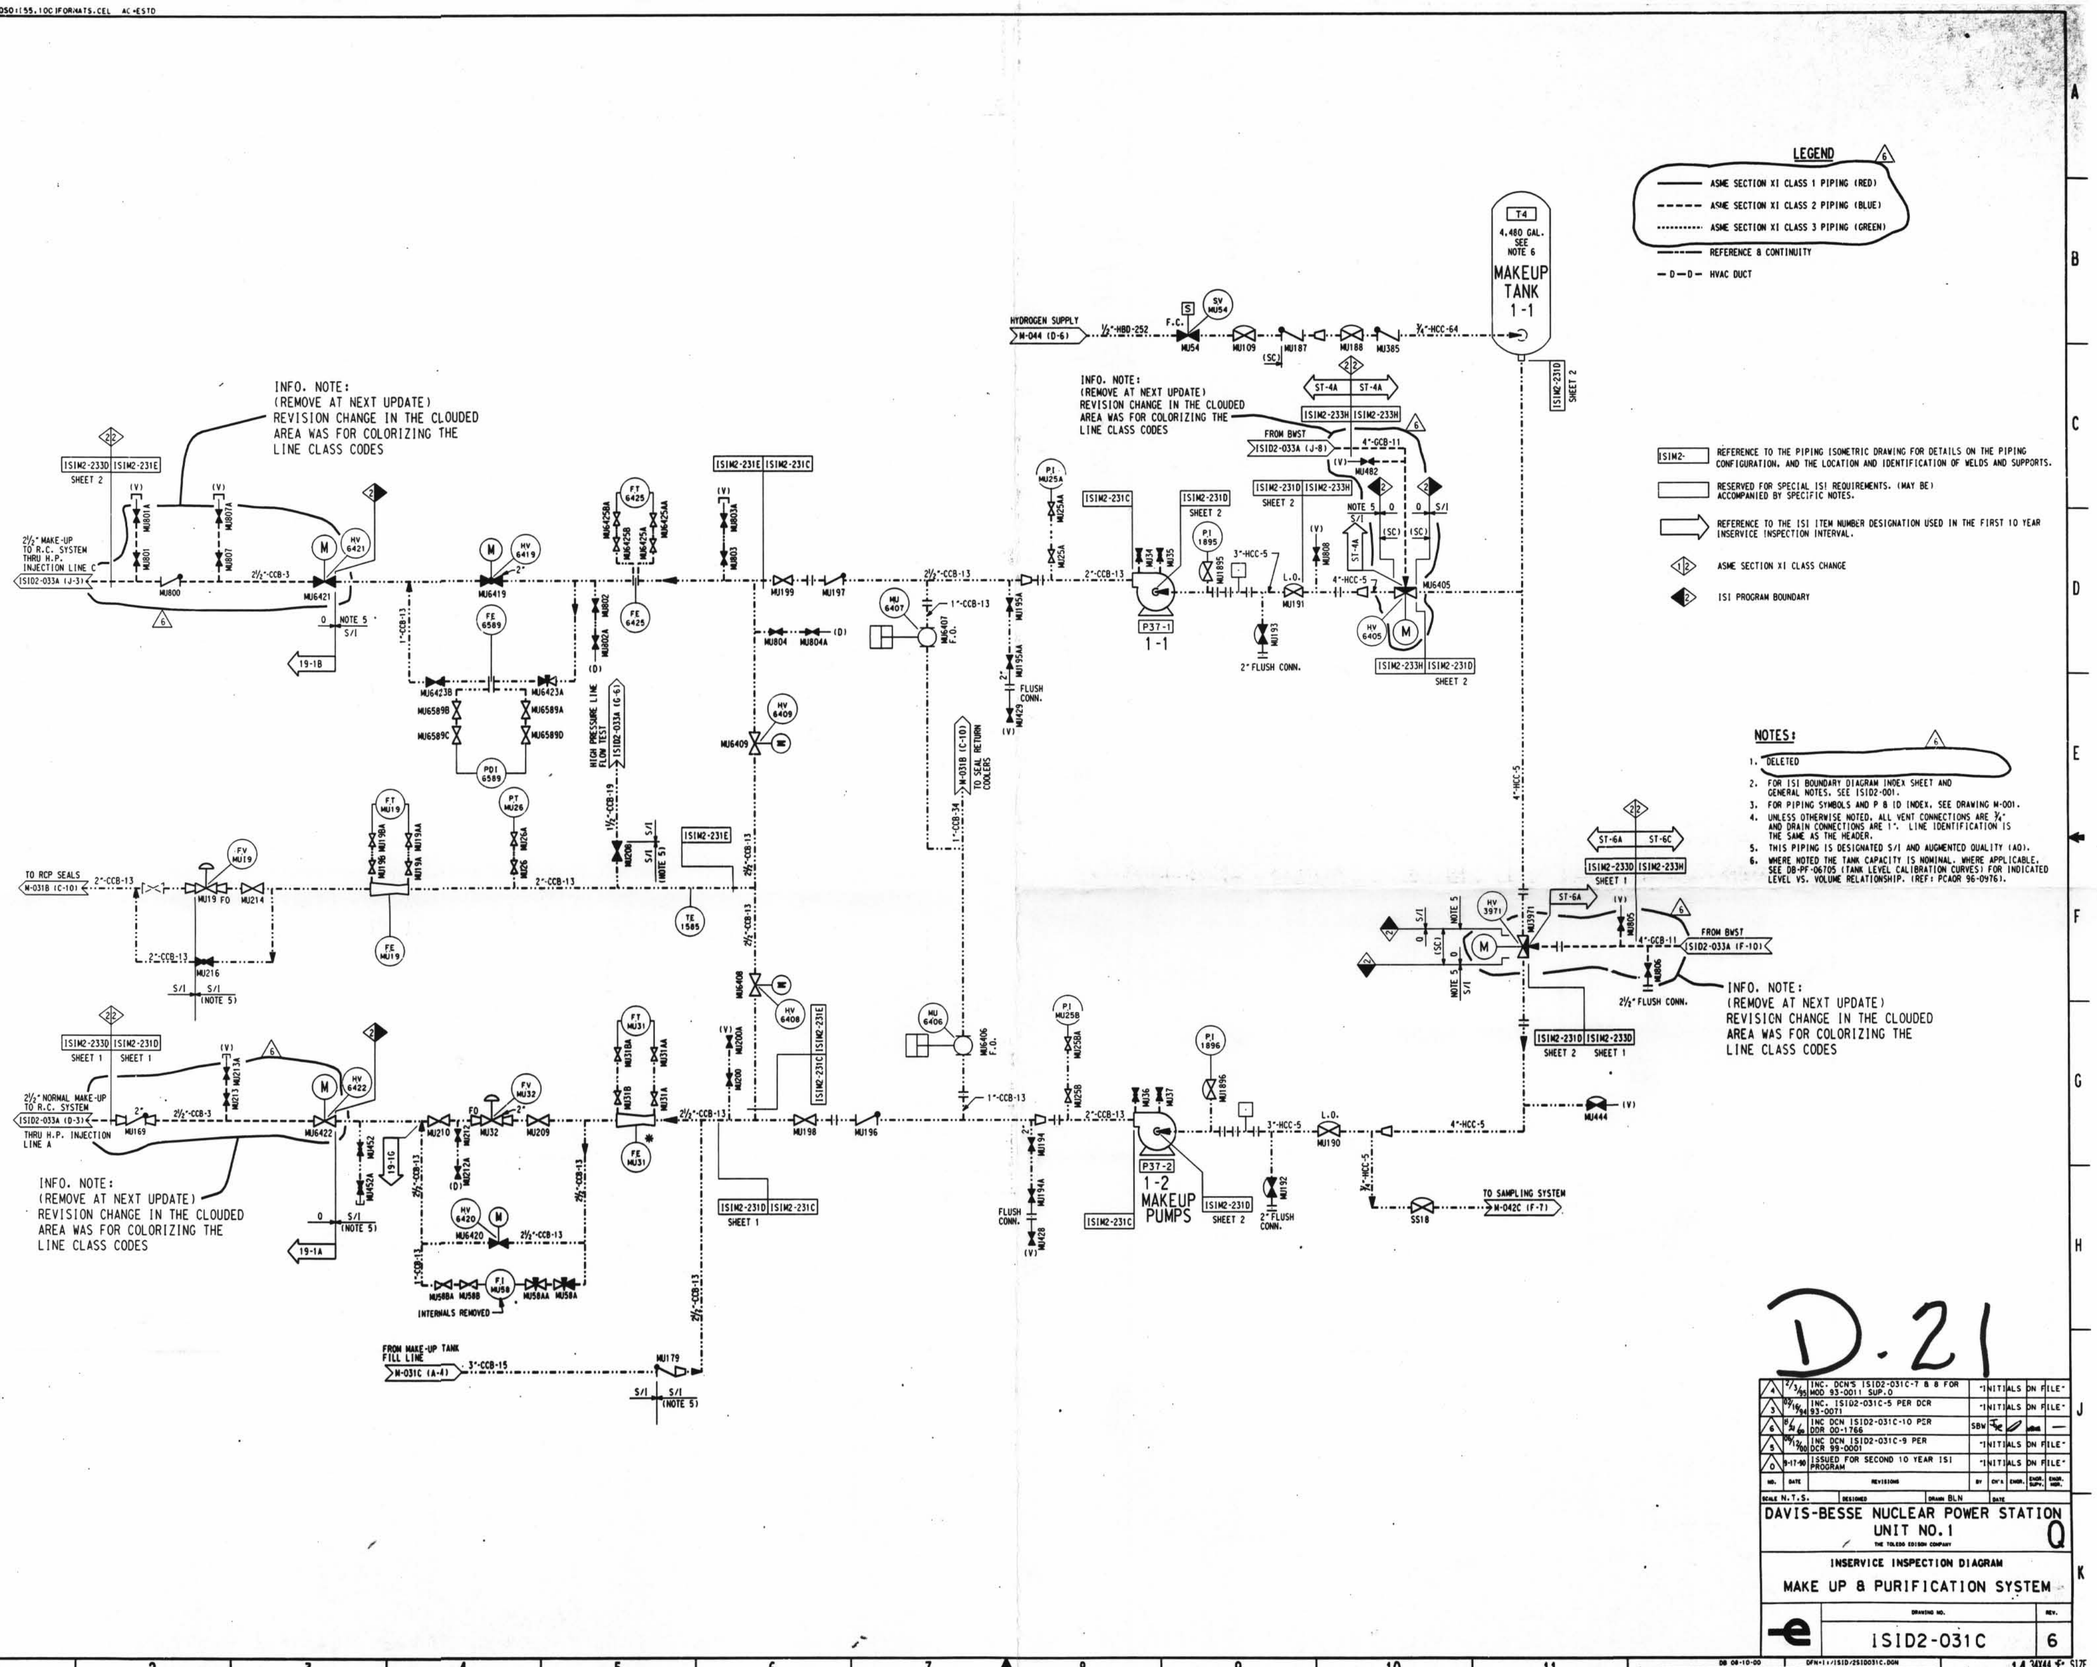

D.21

NO.	DATE	REVISIONS	BY	CK'S	ENGR.	ENGR. SUP.	ENGR. MGR.
A	4/3/95	INC. DCN'S ISID2-031C-7 & 8 FOR MOD 93-0011 SUP.0	*INITIALS ON FILE*				
3	09/19/94	INC. ISID2-031C-5 PER DCR 93-0077	*INITIALS ON FILE*				
6	8/24/00	INC DCN ISID2-031C-10 PER DCR 00-1766	SBW				
5	09/7/00	INC DCN ISID2-031C-9 PER DCR 99-0001	*INITIALS ON FILE*				
0	9-17-90	ISSUED FOR SECOND 10 YEAR ISI PROGRAM	*INITIALS ON FILE*				

SCALE N.T.S. DESIGNED DRAWN BLN DATE

DAVIS-BESSE NUCLEAR POWER STATION UNIT NO.1 Q
THE TOLEDO EDISON COMPANY

INSERVICE INSPECTION DIAGRAM
MAKE UP & PURIFICATION SYSTEM

DRAWING NO. ISID2-031C REV. 6

DB 08-10-00 DFN=1:/ISID/2510031C.DGN LEVELS 1 2 3 4 5 6 7 8 9 10 11 12 13 14 34X44 SIZE PSC= 011

I CERTIFY THAT THE IMAGE CONTAINED ON THIS FRAME WAS MADE IN THE NORMAL OPERATION OF BUSINESS BY THE DAVIS-BESSE NUCLEAR POWER STATION AND THAT IT WAS PHOTOGRAPHED TO PROVIDE A TRUE AND ACCURATE RECORD THEREOF. DAVIS-BESSE RECORDS MANAGEMENT DEPARTMENT

DATE 3/22/01 OPERATOR Debbie Wilde

30X