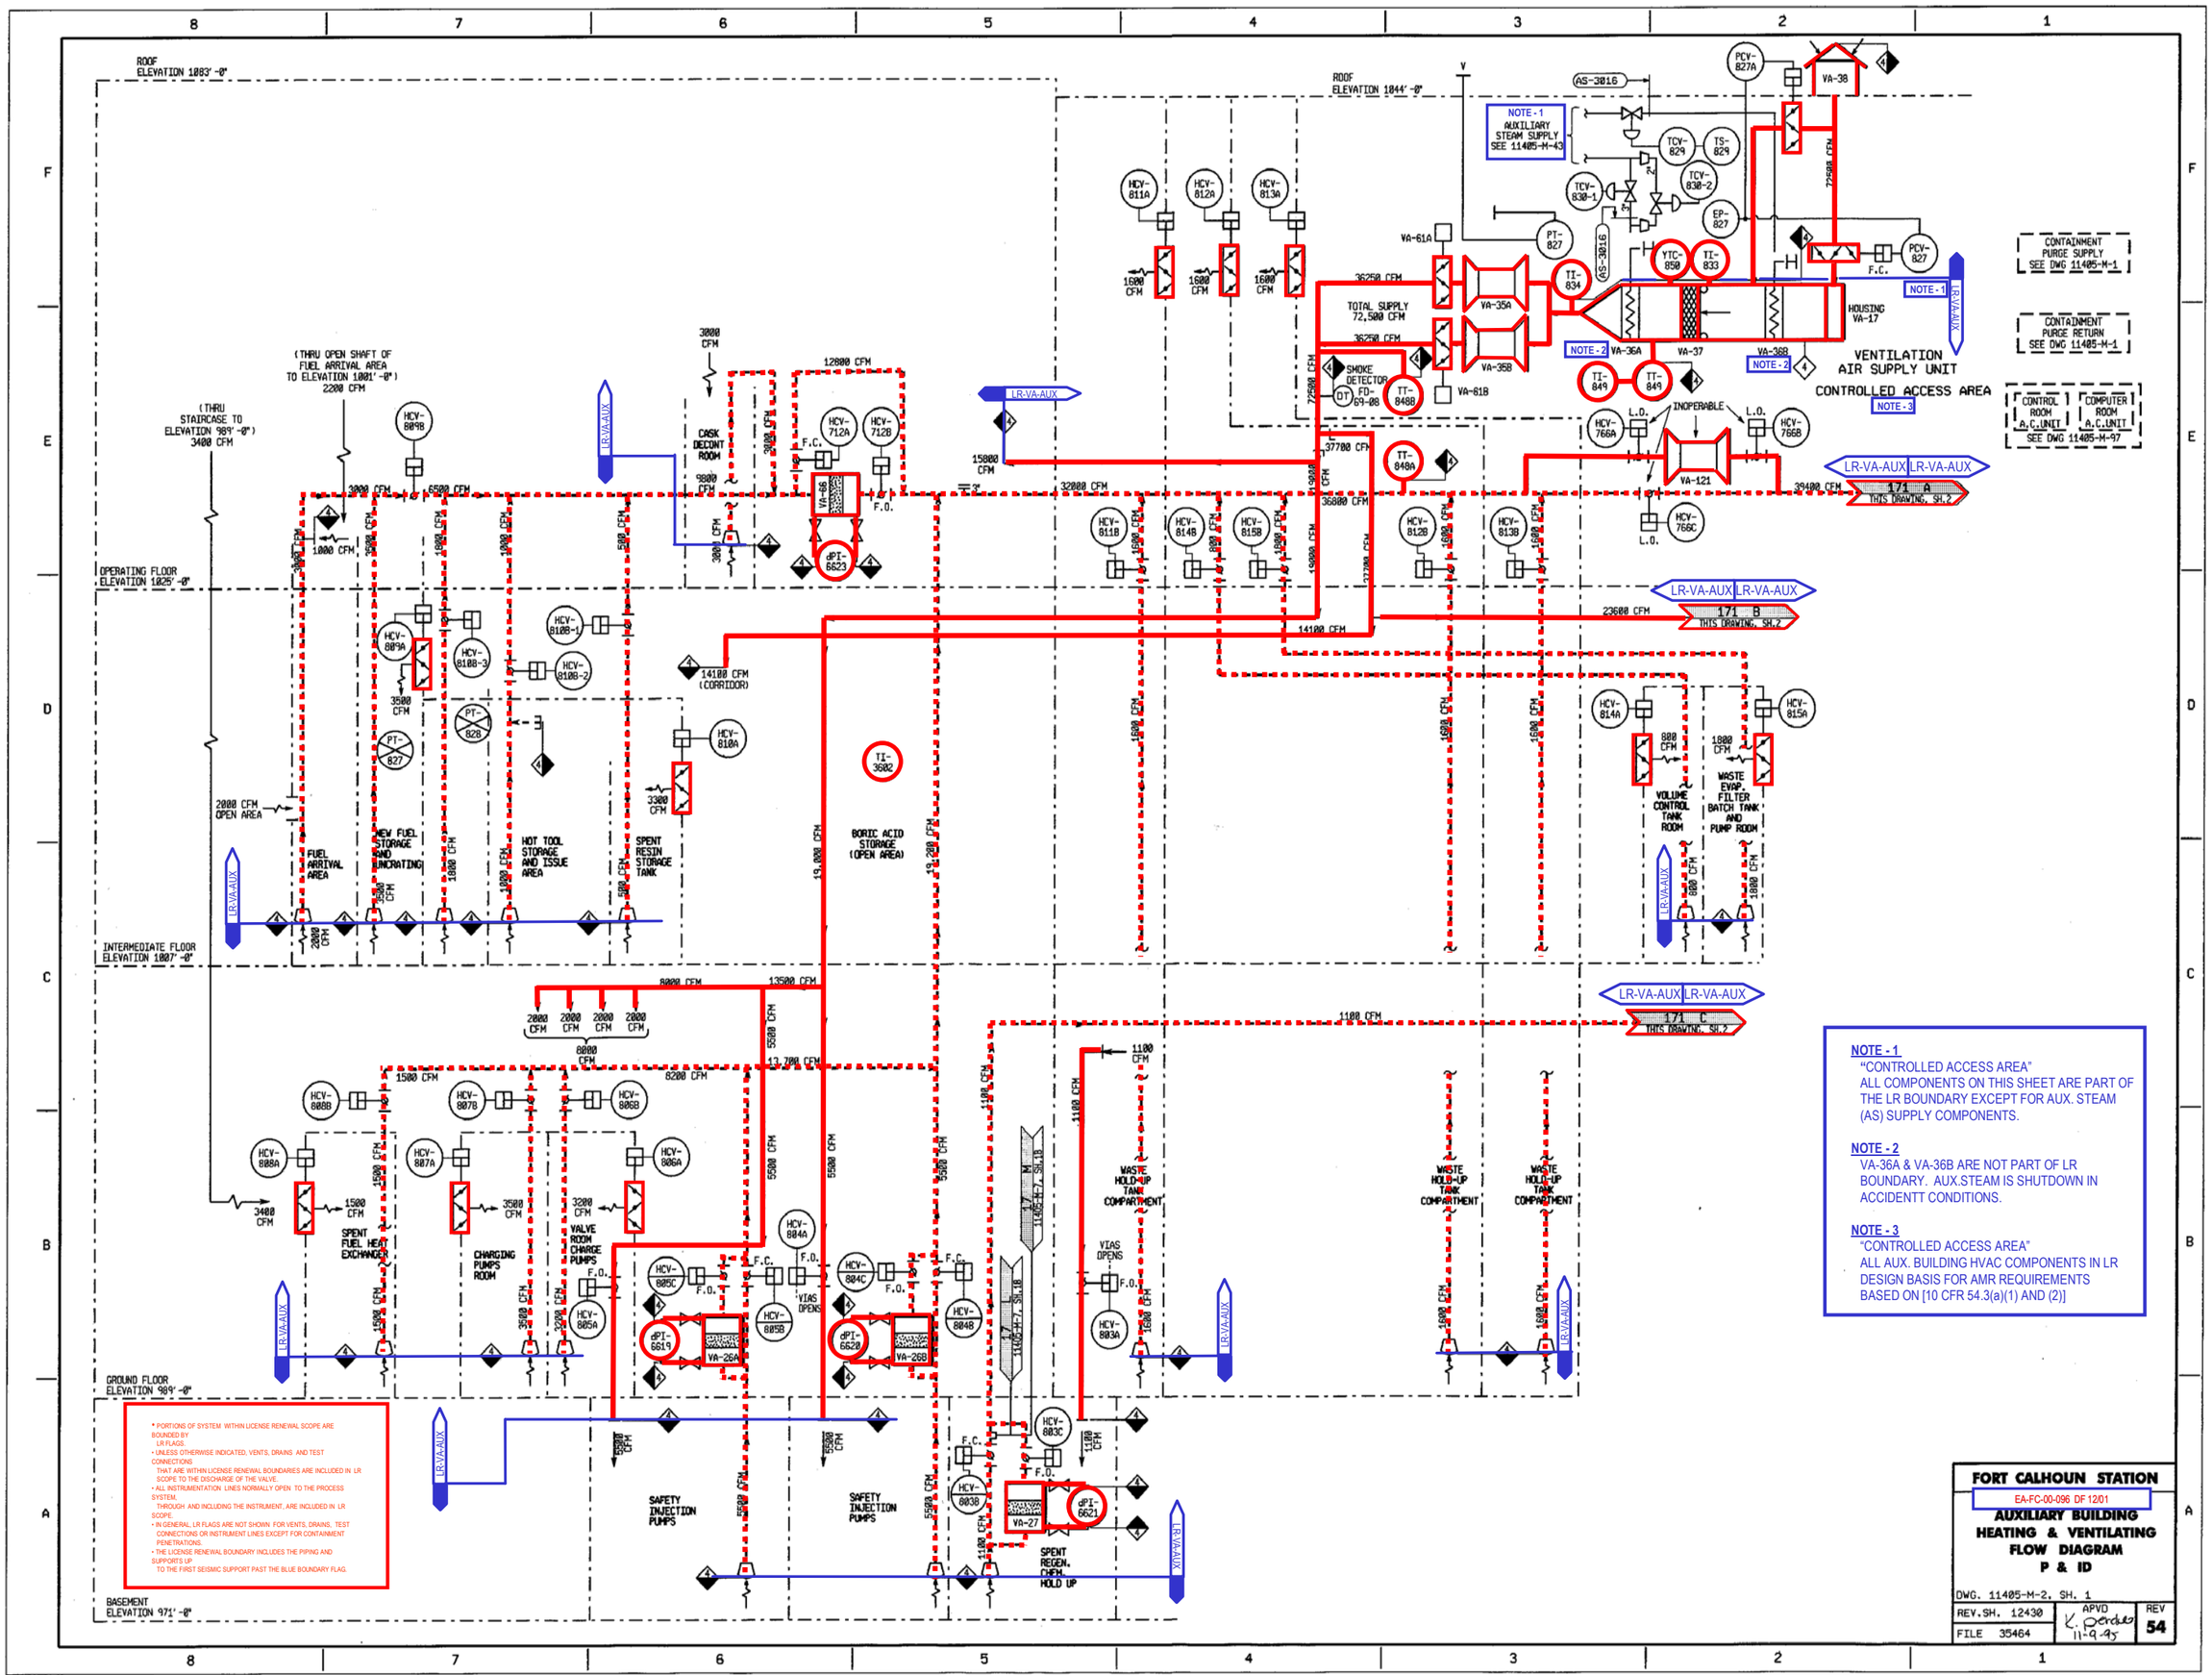

NOTE - 1
"CONTROLLED ACCESS AREA"
ALL COMPONENTS ON THIS SHEET ARE PART OF THE LR BOUNDARY EXCEPT FOR AUX. STEAM (AS) SUPPLY COMPONENTS.

NOTE - 2
VA-36A & VA-36B ARE NOT PART OF LR BOUNDARY. AUX.STEAM IS SHUTDOWN IN ACCIDENTT CONDITIONS.

NOTE - 3
"CONTROLLED ACCESS AREA"
ALL AUX. BUILDING HVAC COMPONENTS IN LR DESIGN BASIS FOR AMR REQUIREMENTS BASED ON [10 CFR 54.3(a)(1) AND (2)]

FORT CALHOUN STATION
EA-FC-00-096 DF 12/01
AUXILIARY BUILDING HEATING & VENTILATING FLOW DIAGRAM P & ID
DWG. 11405-M-2, SH. 1
REV.SH. 12430
FILE 35464
APVD K. Borden 11-9-95
REV 54

FOR INFORMATION ONLY

NOTE: THIS PRINT IS TO BE USED FOR THE FCS LICENSE RENEWAL PROJECT ONLY. IT MAY NOT REFLECT THE MOST CURRENT REVISION OF THIS DRAWING.