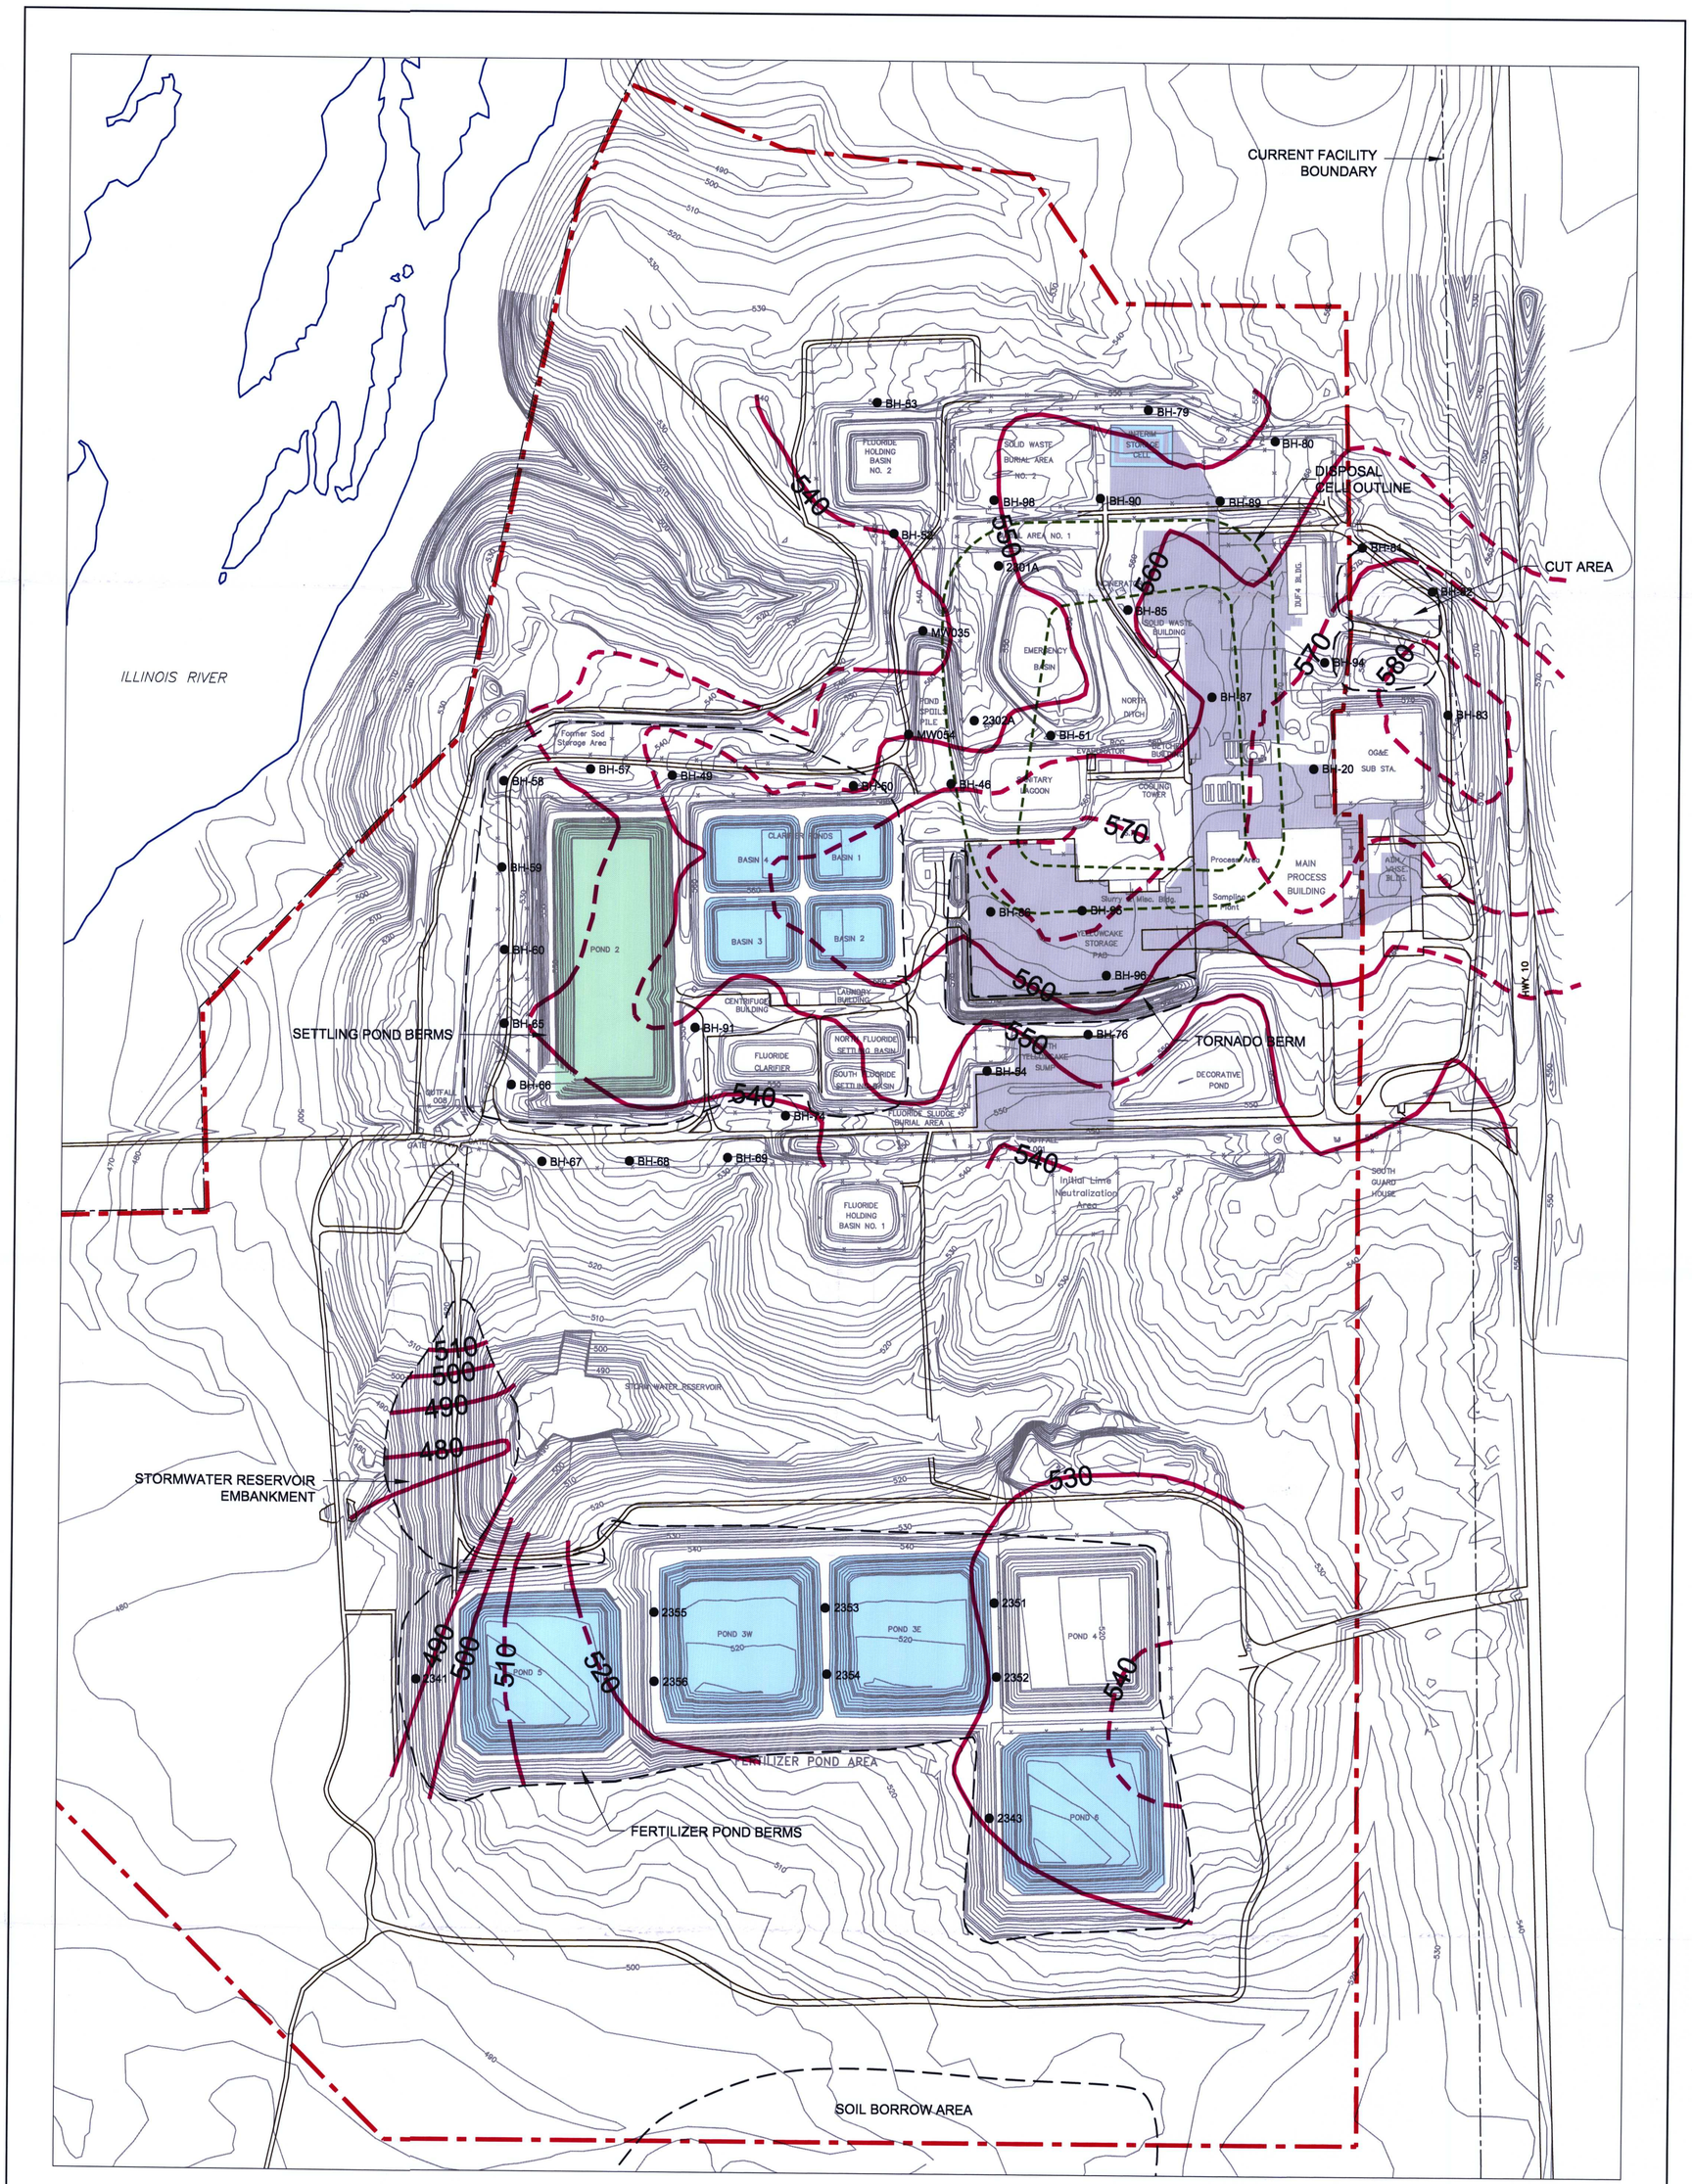

LEGEND

- CURRENT HDPE-LINED AREA
- CURRENT HYPALON-LINED AREA
- MAJOR CONCRETE PAD AREAS
- ORIGINAL GROUND CONTOUR (AREA FILLED)
- ORIGINAL GROUND CONTOUR (AREA CUT)
- SELECTED DRILL HOLE LOCATION
- PERIMETER OF POTENTIAL SOIL BORROW AREA
- PROPOSED INSTITUTIONAL CONTROL BOUNDARY

SCALE IN FEET

200 0 400

NOTE: TOPOGRAPHY AND SITE FACILITIES FROM SEQUOYAH FUELS CORPORATION DATA AND REPORTS

REVISIONS	No.	DESCRIPTION	BY	CHKD.	APPROVED		DATE
	A	ISSUED FOR PERMITTING	CLS				12/02

DESIGNERS	ENGINEERING RECORD	BY	DATE
	PRELIMINARY DESIGN	CLS	10/02

PREPARED BY

consulting scientists and engineers

Fort Collins, CO
970 223-9600

PREPARED FOR

SEQUOYAH FUELS
A GENERAL ATOMICS COMPANY

TITLE

CURRENT SITE LAYOUT WITH ORIGINAL GROUND CONTOURS

PROJECT:	DATE:	DRAWING	REVISION
100734	DECEMBER 2002	4	A
SCALE: AS SHOWN	ACAD FILE: SITE-01.DWG		

D-04