KBE 173M 8-56

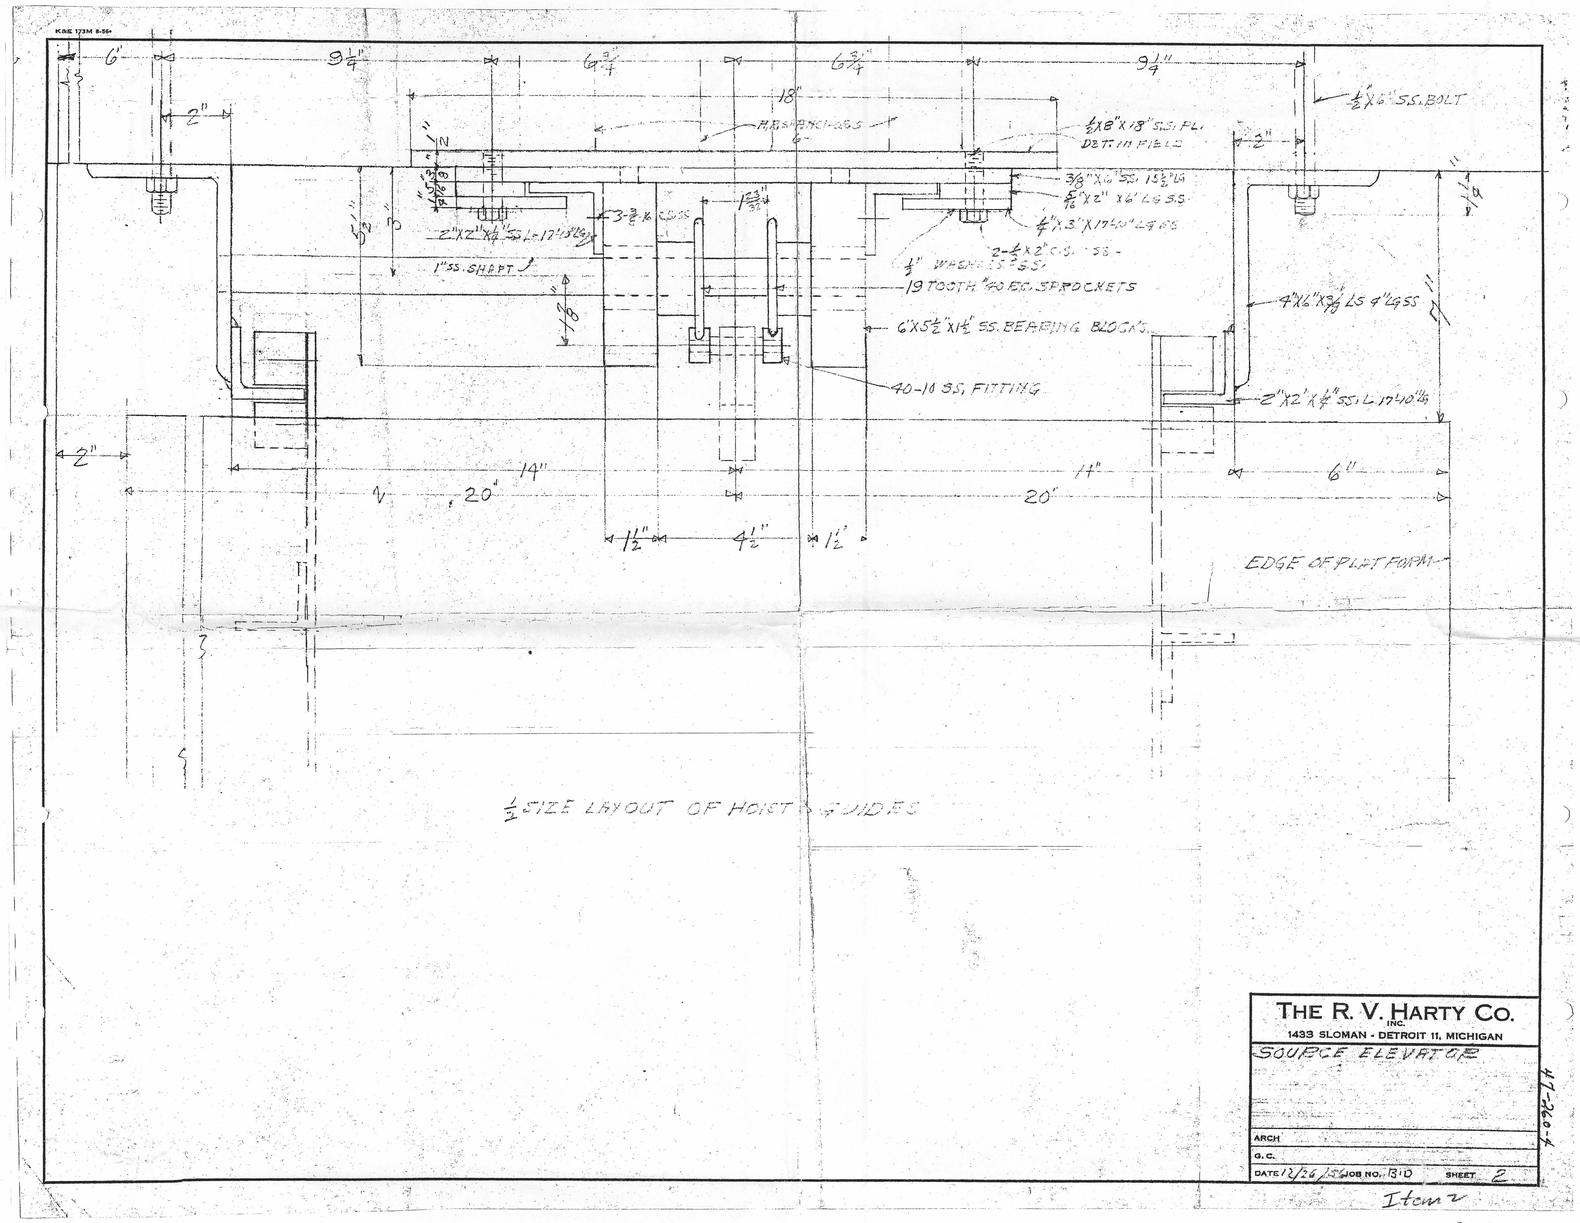

THE R. V. HARTY CO. INC.
1433 SLOMAN - DETROIT 11, MICHIGAN

SOURCE ELEVATOR

ARCH

G. C.

DATE 12/26/57 JOB NO. 810 SHEET 2

H7-2604

Item 2

D-01

E-9