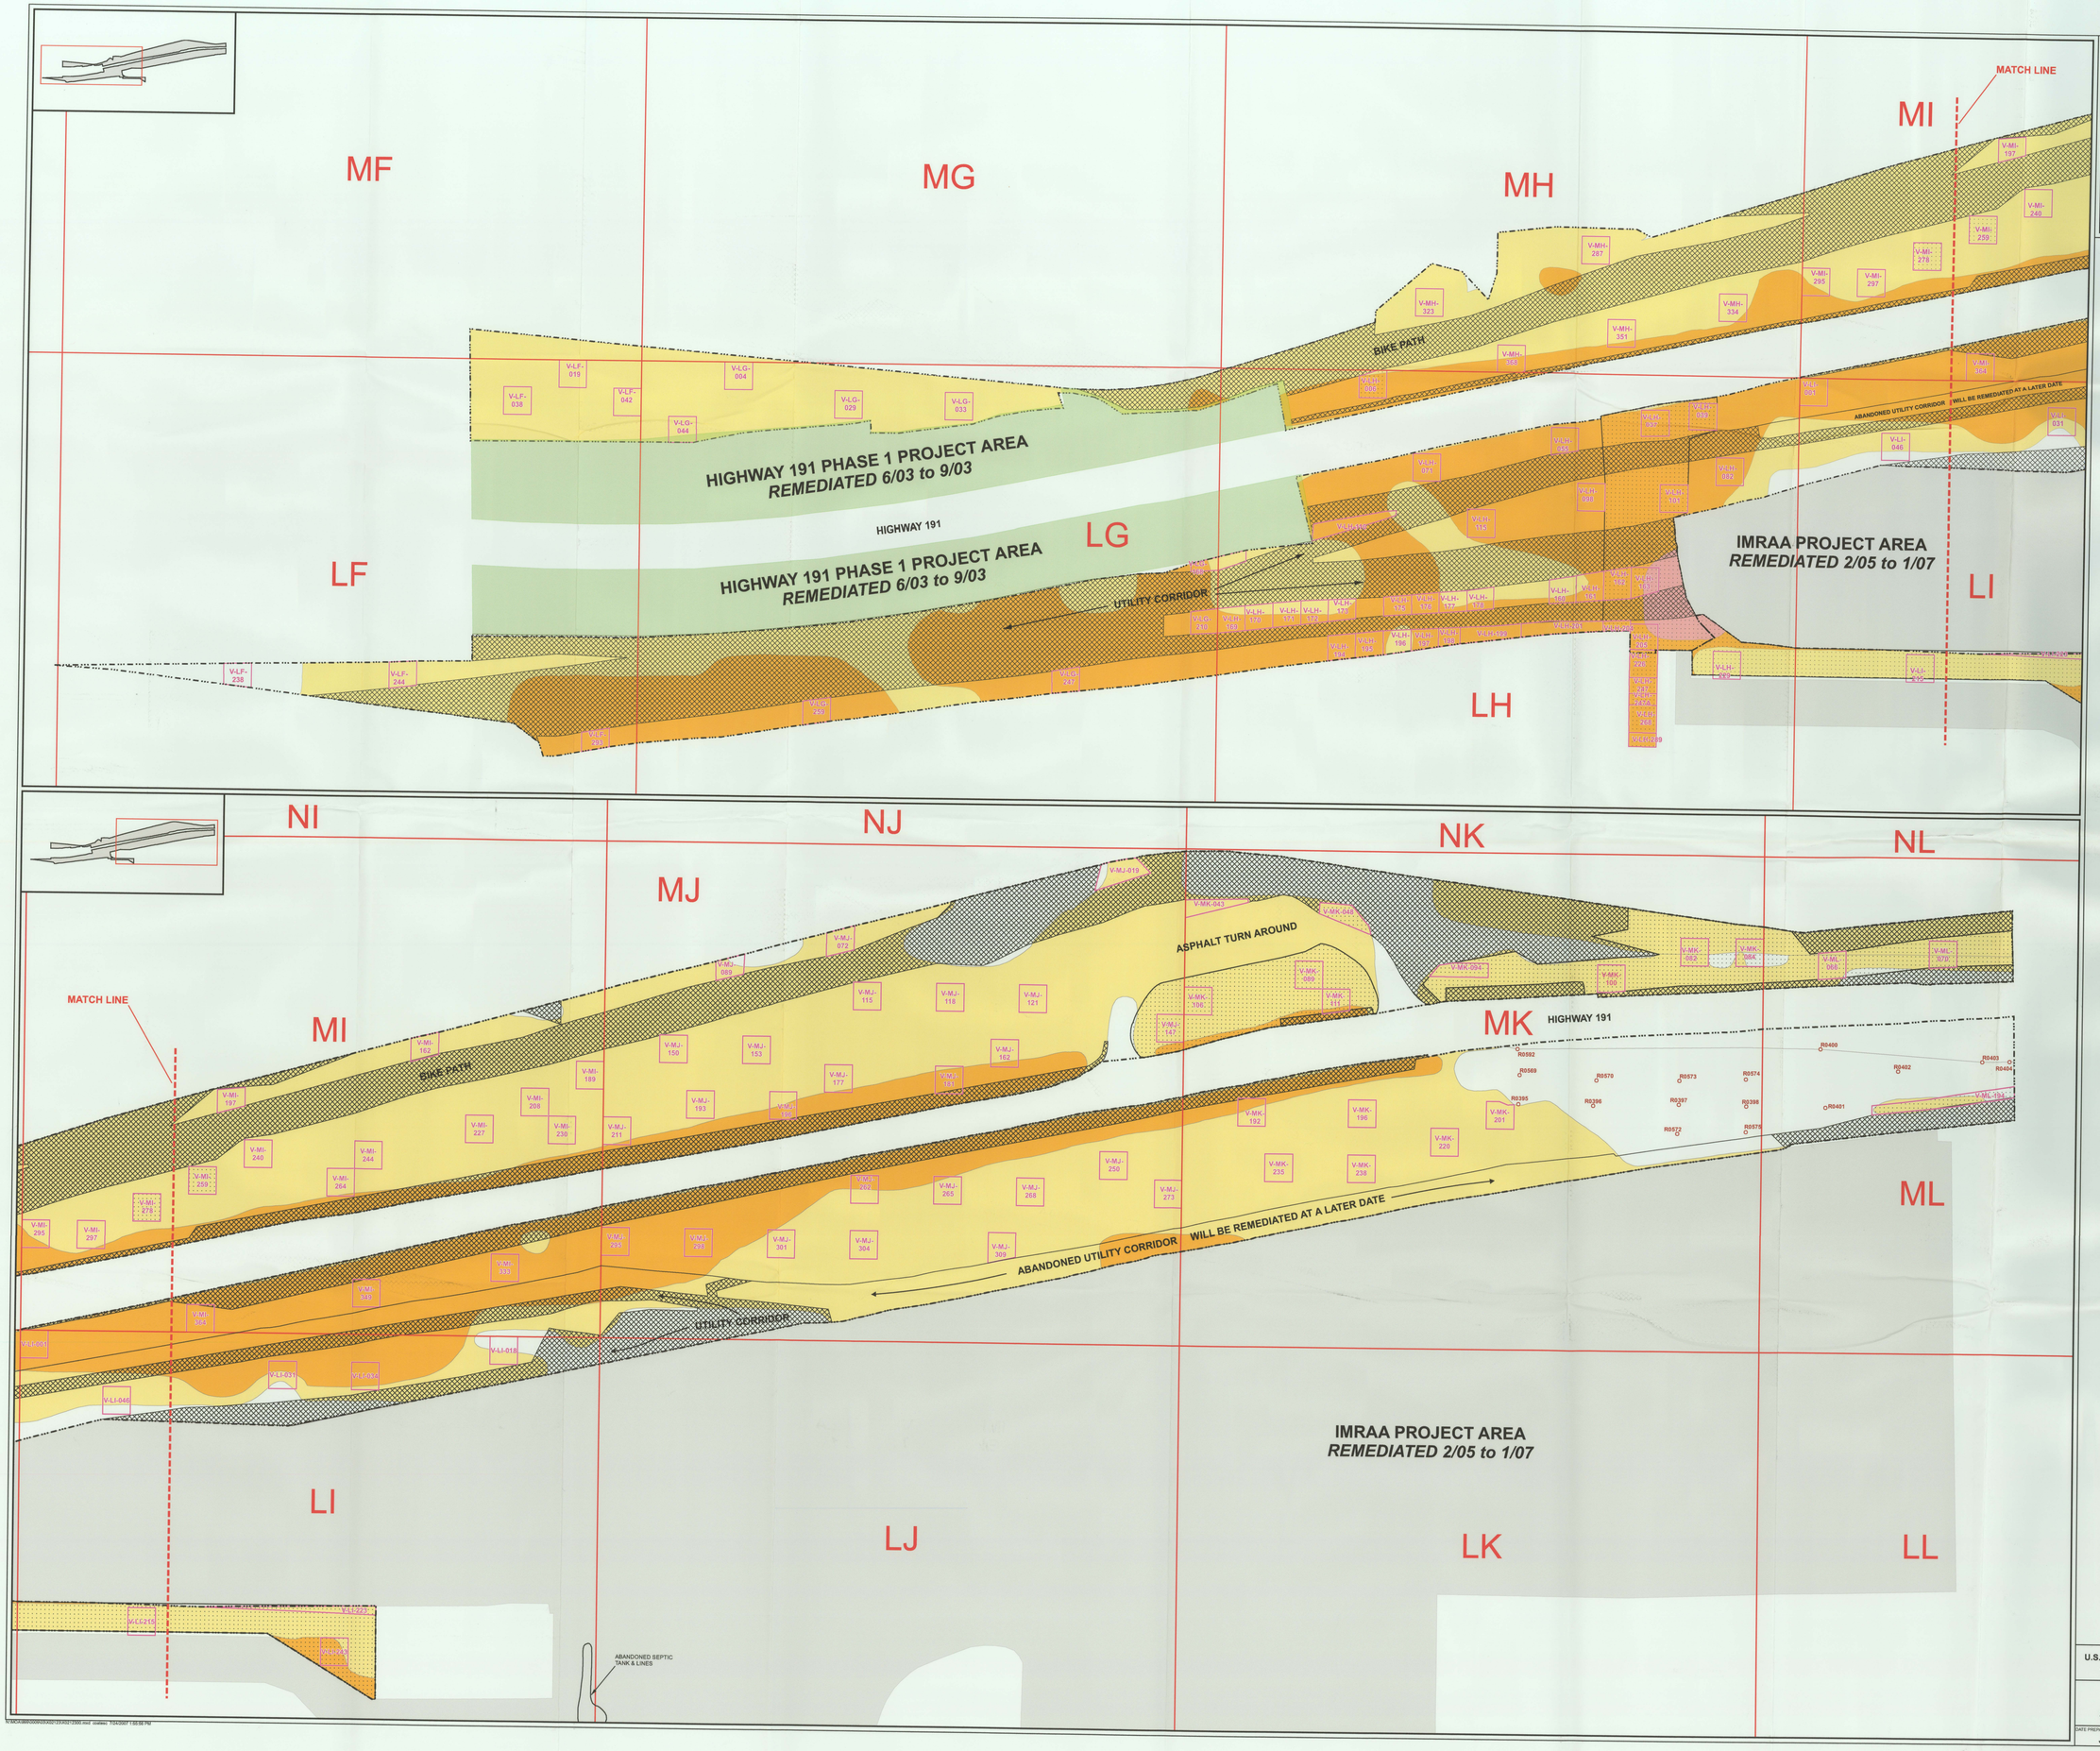

LEGEND

- R Locations
- Highway 191 Phase 1 Project Area
- Project Boundary
- Verification Grid
- Verification Block
- Backfill Area
- Supplemental Standards Area

Depth of Assessed Contamination

- 0 in.
- 6 in.
- 12 in.
- 18 in.
- 24 in.

- IMRAA Project Area

N

SCALE IN FEET
60 30 0 60 120

SCALE IN METERS
20 10 0 20 40

U.S. DEPARTMENT OF ENERGY
GRAND JUNCTION, COLORADO

Work Performed by
S.M. Stoller Corporation
Under DOE Contract
No. DE-AC01-02GJ79491

PLATE 1
Verification Grid for Highway 191 Phase 2
Showing Depth of Assessed Contamination

DATE PREPARED: July 24, 2007
FILENAME: X0212300