44

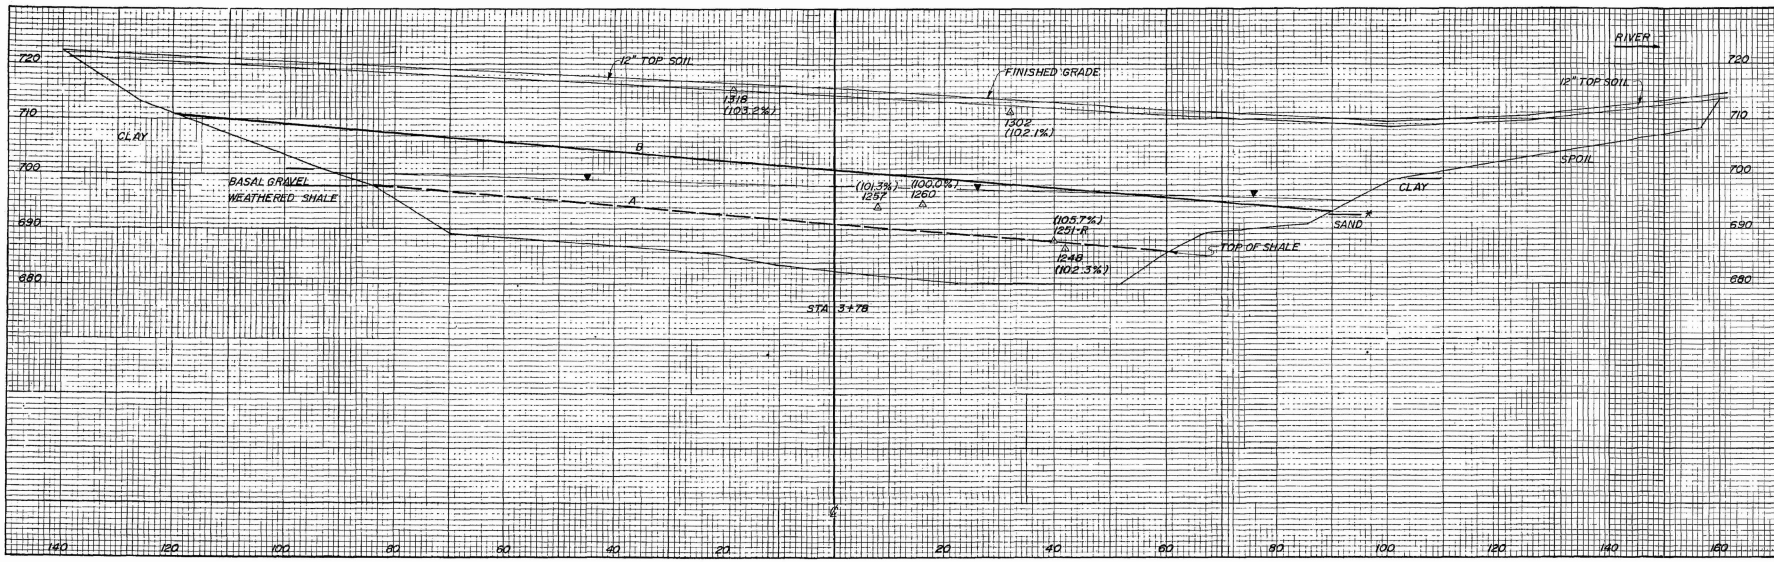

LEGEND:

△ DENSITY TEST
1251 TEST NUMBER
(101.6%) % MAXIMUM DRY DENSITY ASTM D698.
▼ WATER TABLE
B POSTULATED FAILURE PLANE AT INTERFACE BETWEEN TYPE A EARTHFILL (95% MAXIMUM DRY DENSITY) AND TYPE A1 EARTHFILL (100% MAXIMUM DRY DENSITY)
A POSTULATED FAILURE PLANE
—✳ ASSUMED INTERFACE

ADDED BY AMENDMENT 59

YARD

UNDERGROUND BARRIER
TRENCH A
STA 3+78

WATTS BAR NUCLEAR PLANT
TENNESSEE VALLEY AUTHORITY
BRANCH OF ENGINEERING DESIGN

FSAR 2.5-595