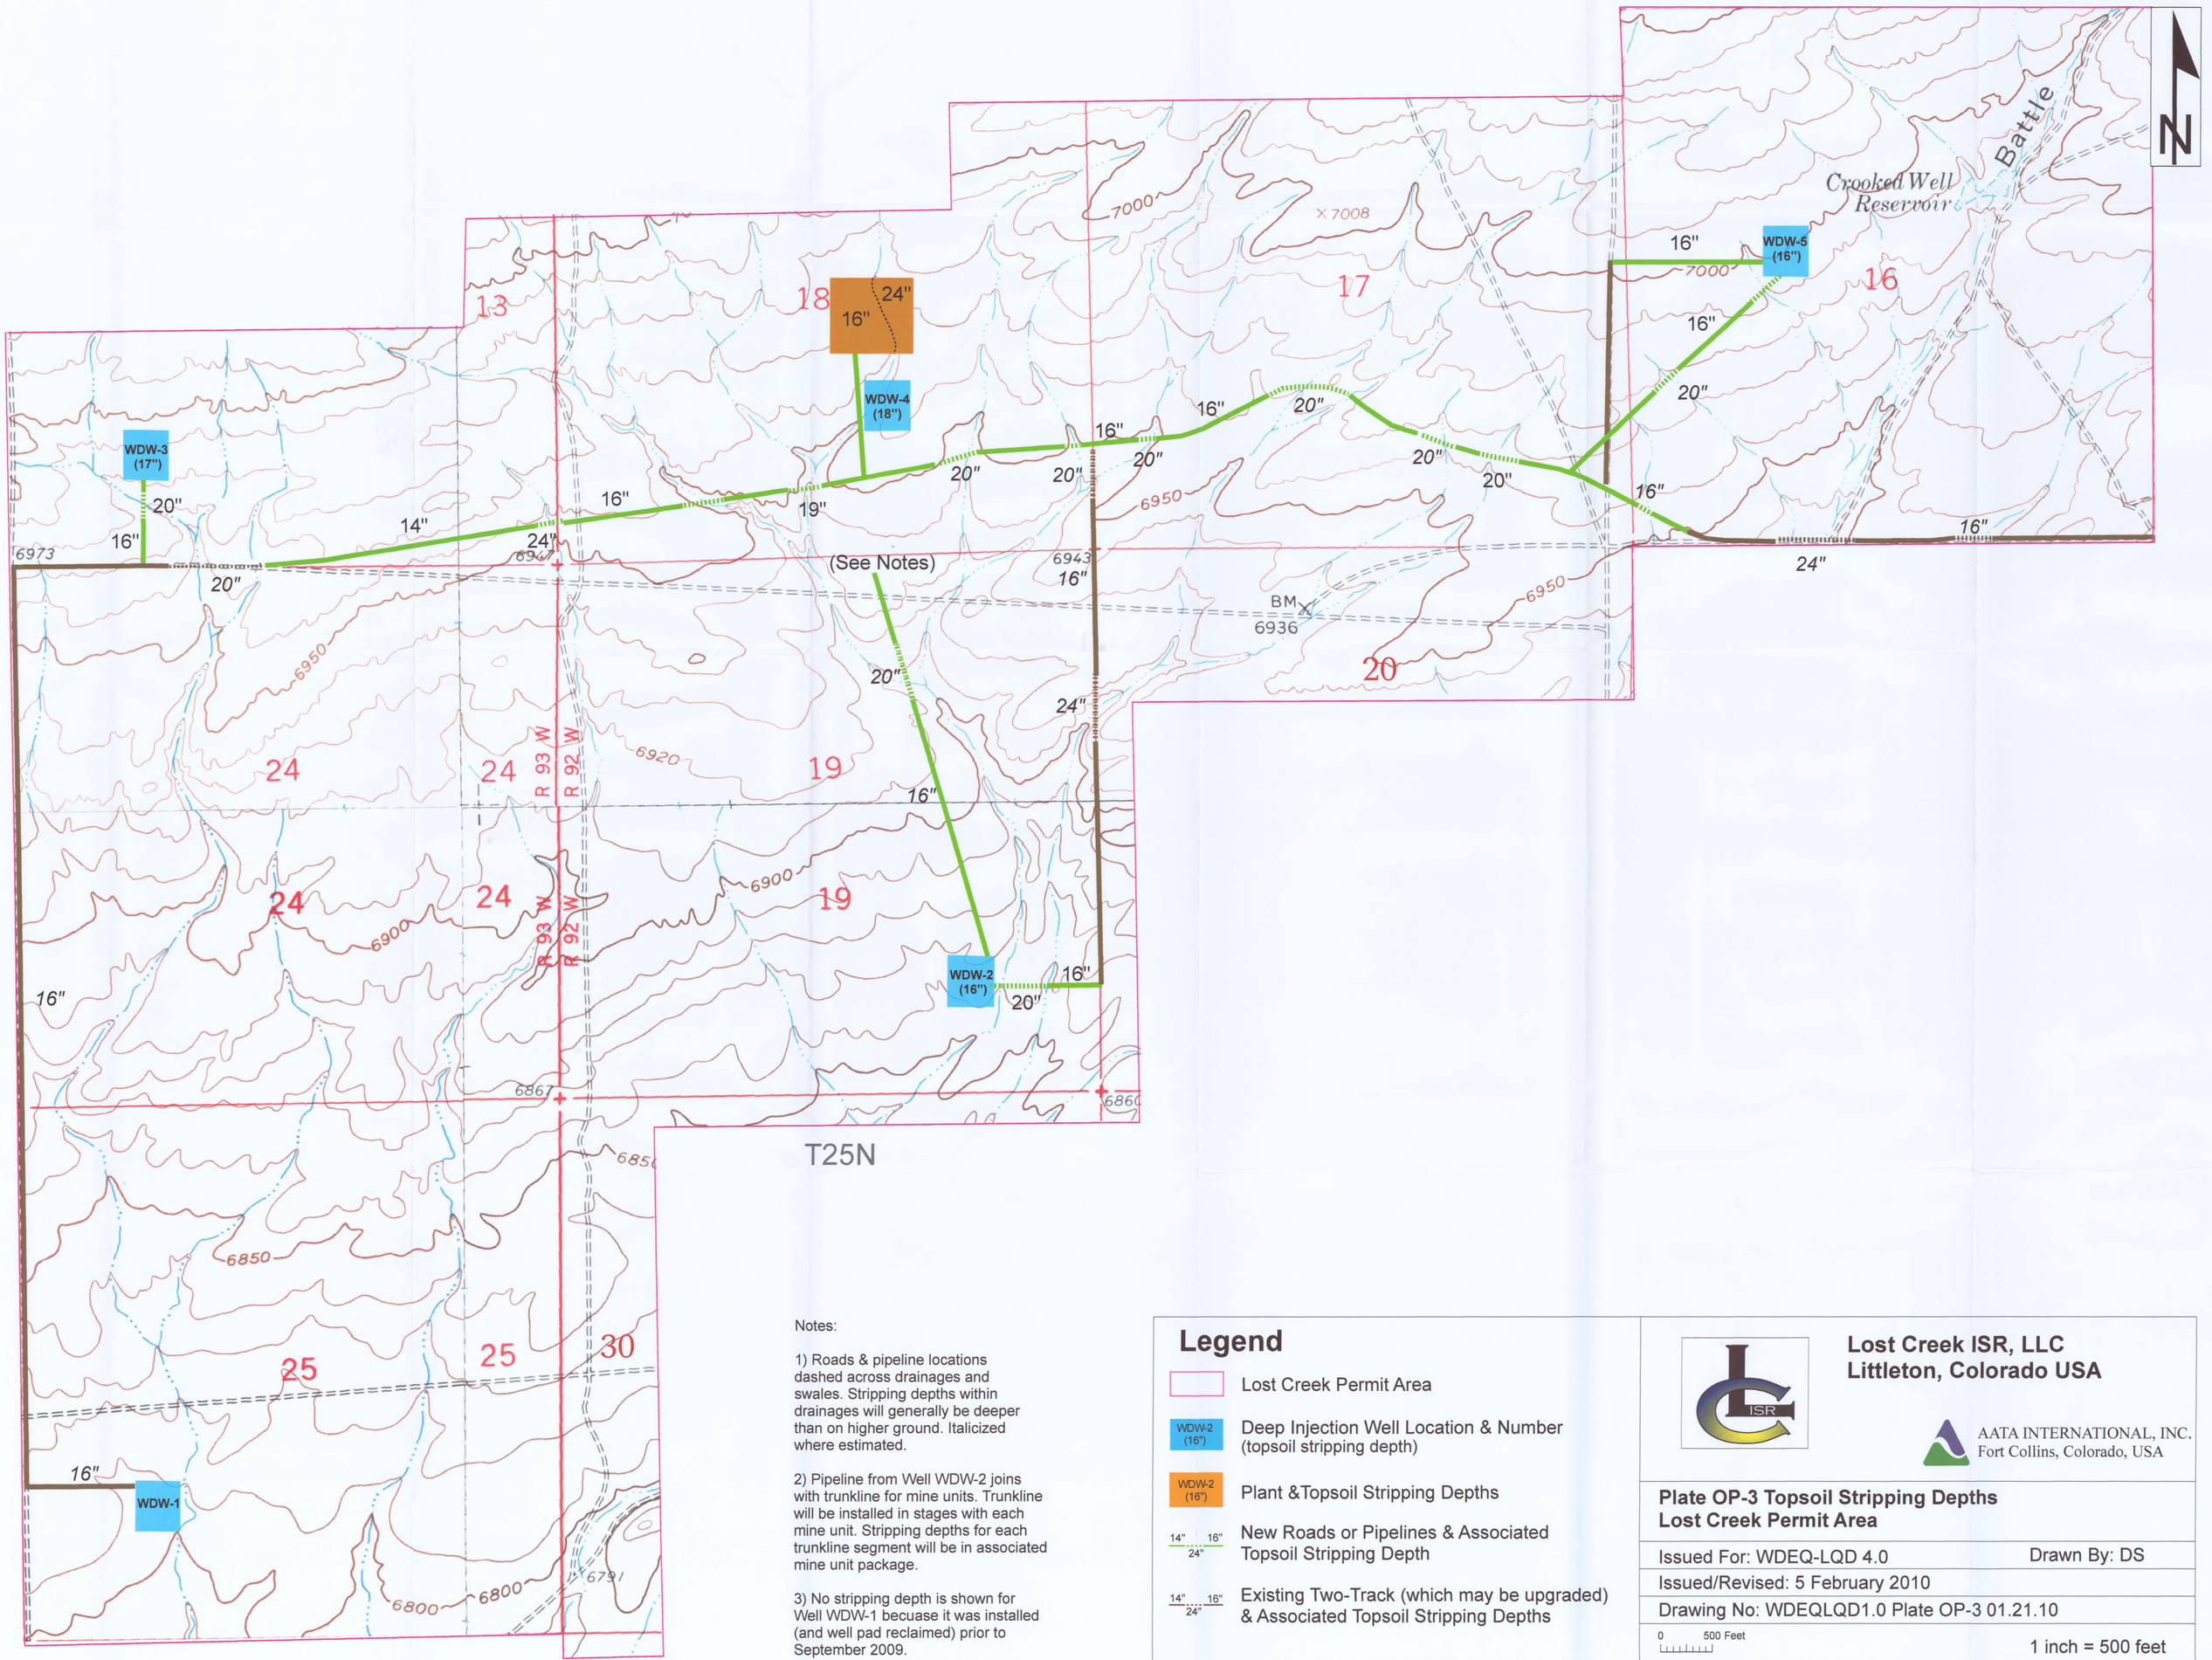

Notes:

1) Roads & pipeline locations dashed across drainages and swales. Stripping depths within drainages will generally be deeper than on higher ground. Italicized where estimated.

2) Pipeline from Well WDW-2 joins with trunkline for mine units. Trunkline will be installed in stages with each mine unit. Stripping depths for each trunkline segment will be in associated mine unit package.

3) No stripping depth is shown for Well WDW-1 becuase it was installed (and well pad reclaimed) prior to September 2009.

Legend

- Lost Creek Permit Area
- WDW-2 (16") — Deep Injection Well Location & Number (topsoil stripping depth)
- WDW-2 (16") — Plant &Topsoil Stripping Depths
- 14" / 24" / 16" — New Roads or Pipelines & Associated Topsoil Stripping Depth
- 14" / 24" / 16" — Existing Two-Track (which may be upgraded) & Associated Topsoil Stripping Depths

Lost Creek ISR, LLC
Littleton, Colorado USA

AATA INTERNATIONAL, INC.
Fort Collins, Colorado, USA

Plate OP-3 Topsoil Stripping Depths
Lost Creek Permit Area

Issued For: WDEQ-LQD 4.0	Drawn By: DS
Issued/Revised: 5 February 2010	
Drawing No: WDEQLQD1.0 Plate OP-3 01.21.10	

0 500 Feet

1 inch = 500 feet

DS