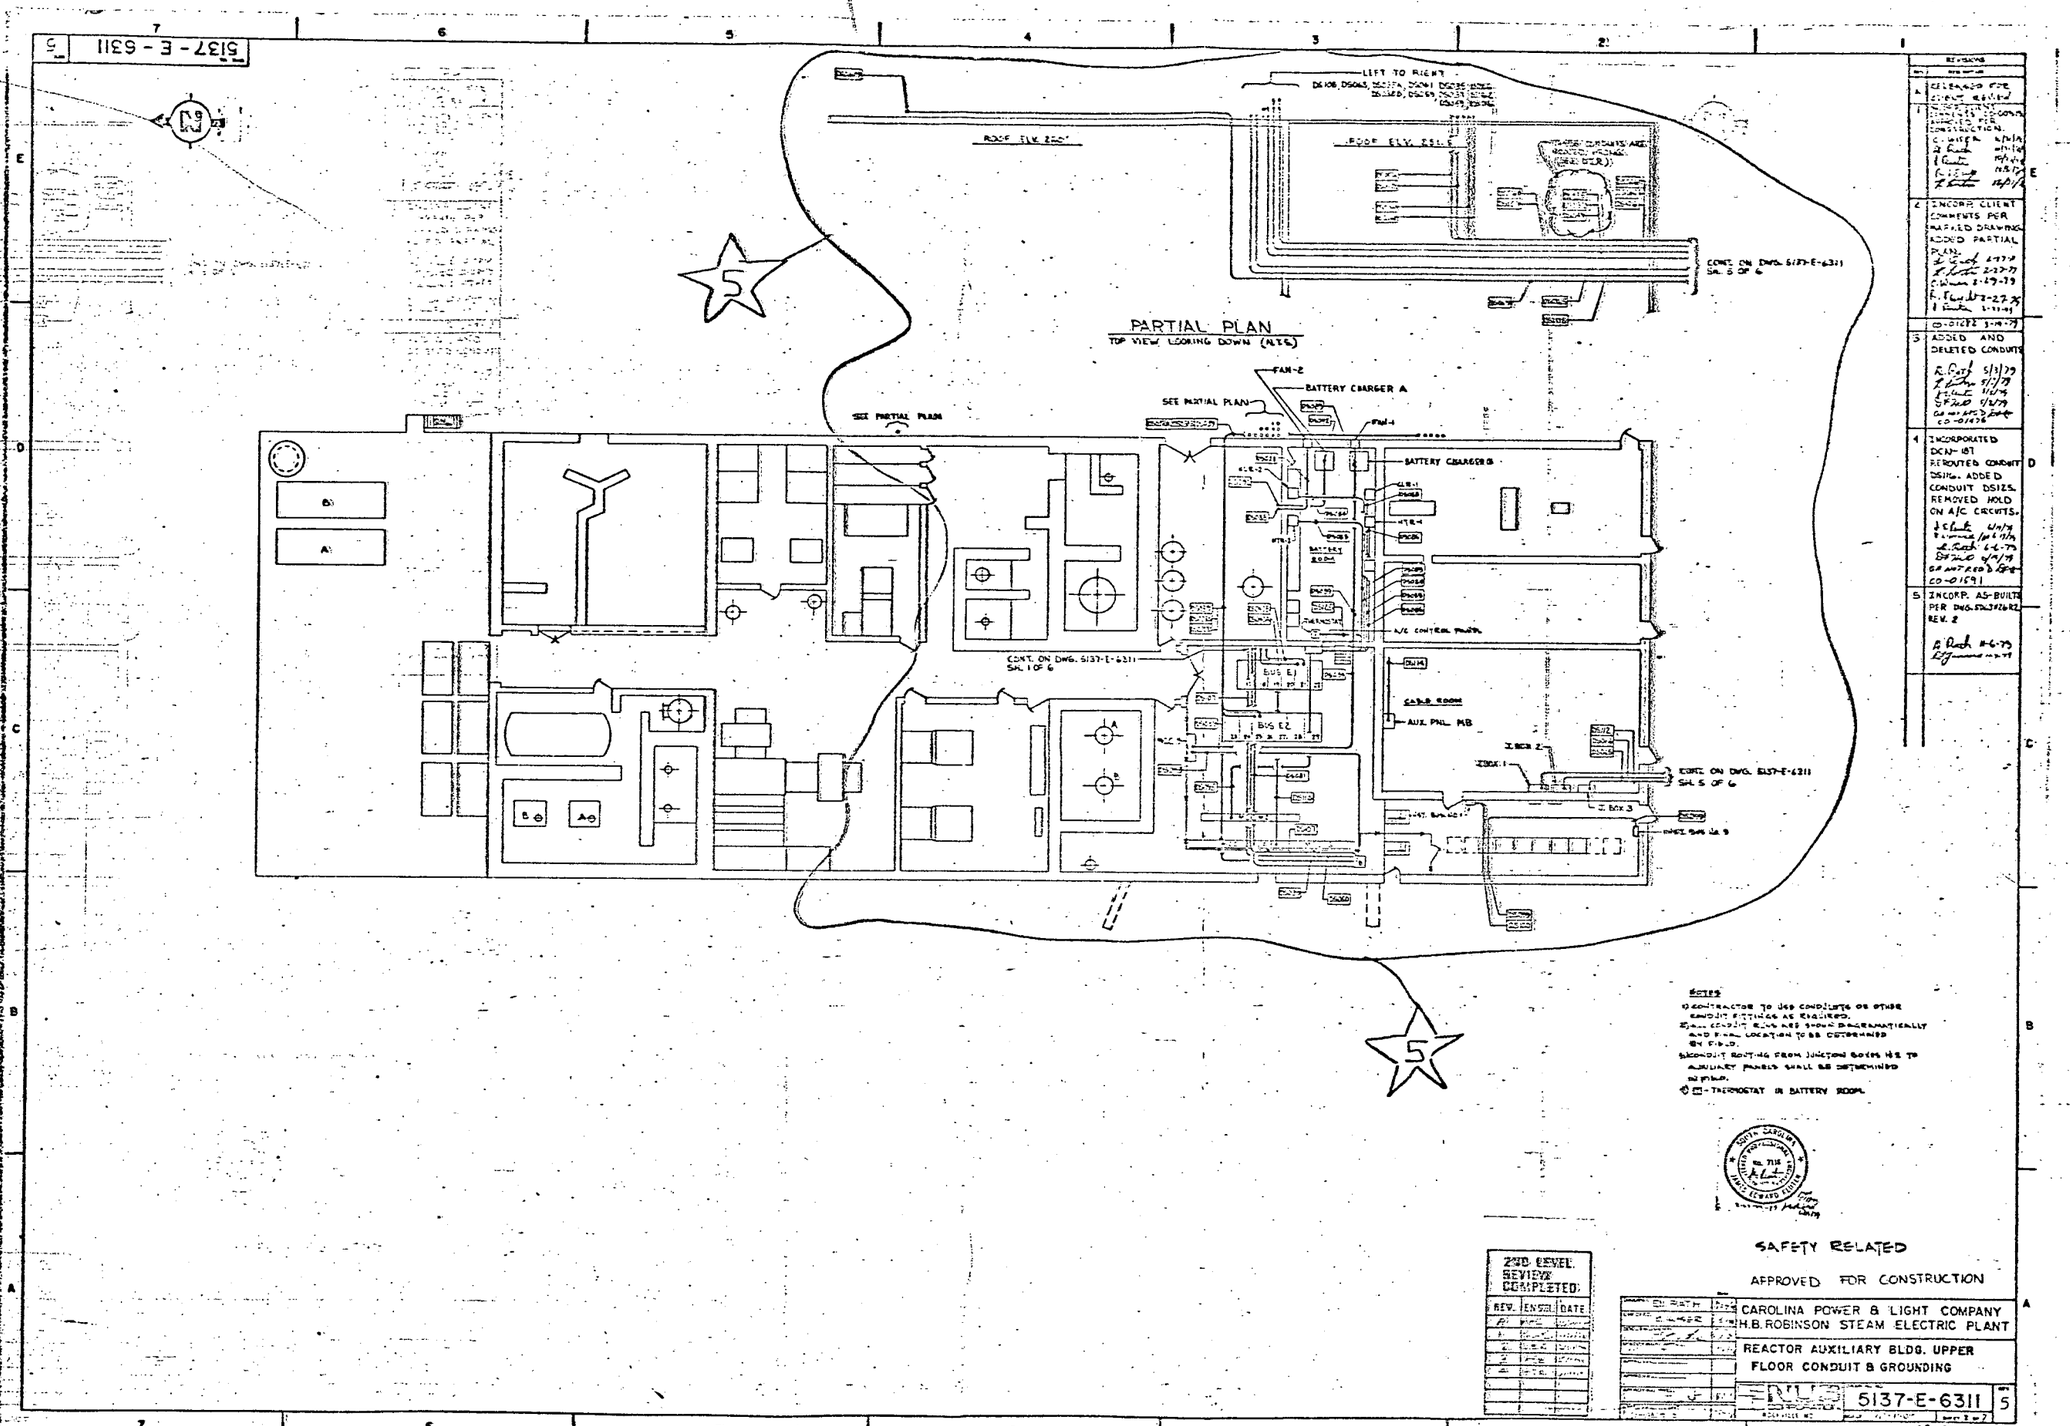

REVISIONS

REV.	DESCRIPTION
A	RELEASED FOR CLIENT REVIEW
1	INCORPORATED COMMENTS AND ADDED FOR CONSTRUCTION.
2	INCORP. CLIENT COMMENTS PER MARKED DRAWING. ADDED PARTIAL PLAN.
3	ADDED AND DELETED CONDUITS
4	INCORPORATED DCN-187 REROUTED CONDUIT DS116. ADDED CONDUIT DS125. REMOVED HOLD ON A/C CIRCUITS.
5	INCORP. AS-BUILTS PER DWG. 5D63#26R2 REV. 2

8002110 450