SSP DRAWING NO.
N/A

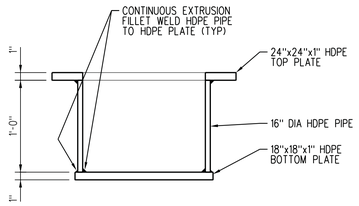

SECTION

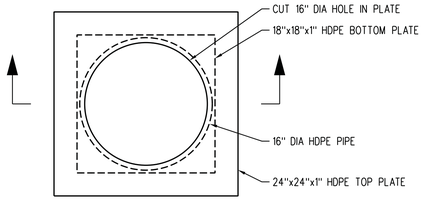

PLAN

LEAKAGE DETECTION SUMP 5
SCALE NTS
C-CY-Z-00005
C-CY-Z-00006

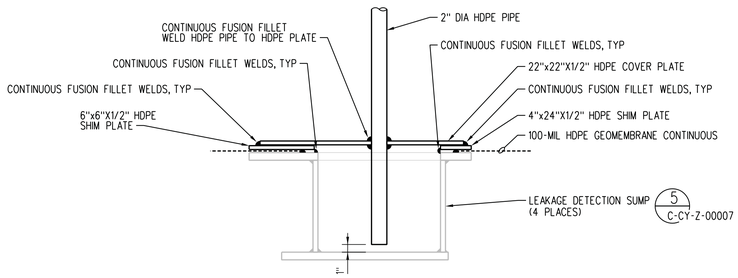

SECTION

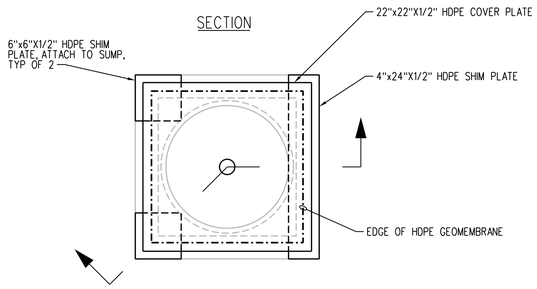

DETAIL 6 NOTE:
1. INSTALL SUMP COVER AFTER LIQUID TIGHTNESS TESTING

PLAN

LEAKAGE DETECTION SUMP COVER 6
SCALE NTS
C-CY-Z-00005
C-CY-Z-00006

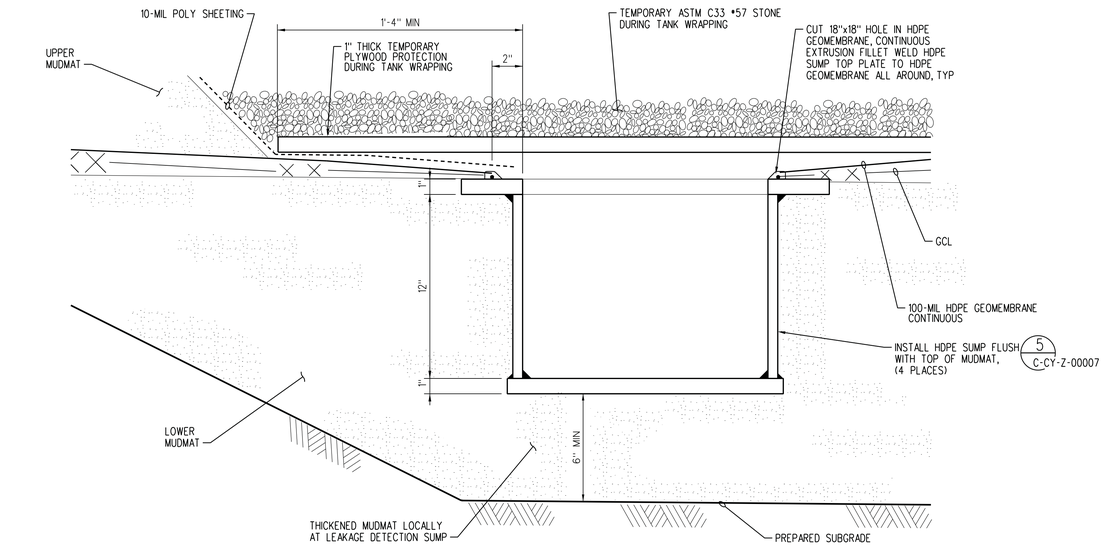

DETAIL 7 NOTES:
1. CONDITION SHOWN IS DURING TANK WRAPPING.
2. REMOVE ALL TEMPORARY ITEMS FOR LIQUID TIGHTNESS TESTING.

HDPE GEOMEMBRANE/ LEAKAGE DETECTION SUMP CONNECTION 7
SCALE NTS

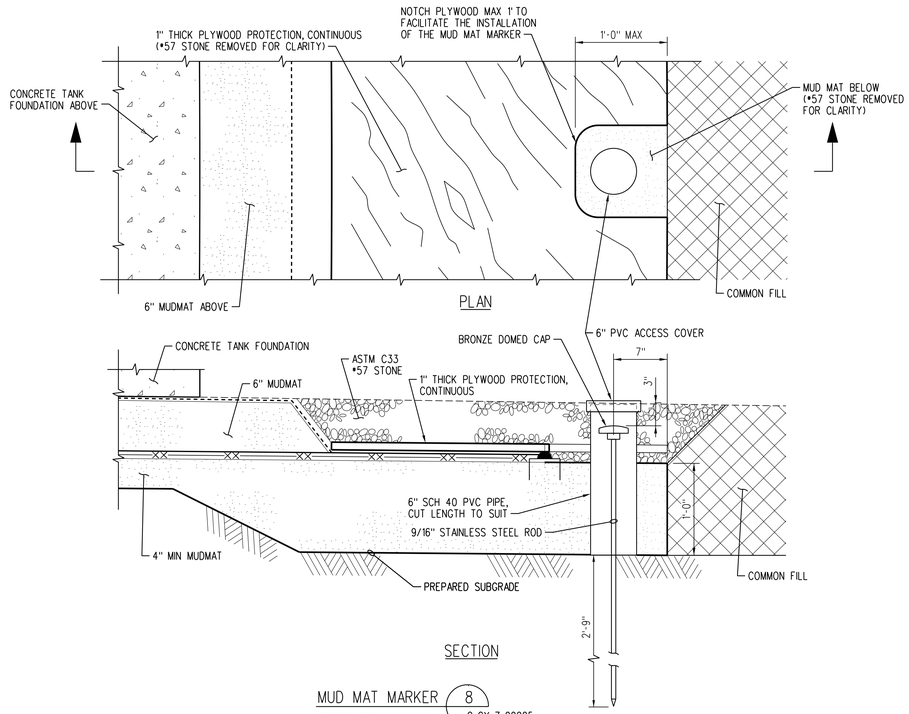

MUD MAT MARKER 8
SCALE NTS
C-CY-Z-00005

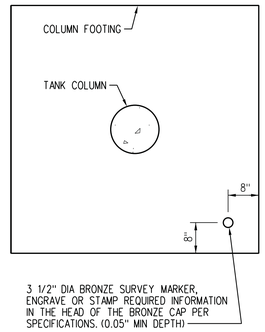

PLAN

BRONZE SURVEY MARKER 9
SCALE 3/4"=1'-0"
C-CY-Z-00005

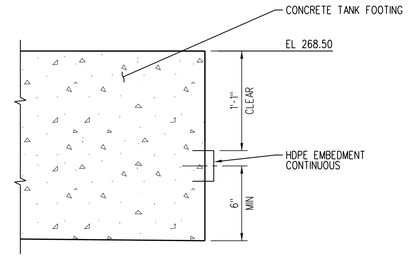

FOOTING HDPE EMBEDMENT 10
SCALE 1 1/2"=1'-0"
C-CY-Z-00006
C-CC-Z-00042

SOUTH CAROLINA LICENSED PROFESSIONAL ENGINEER
No. 29838
Digital Signature
MICHELE JANE MCHENRY

SOUTH CAROLINA CERTIFICATE OF AUTHORITY
CH2M HILL INC. NO. C00201

C	CY	Z	00007	LATEST REVISION 0

PROJ.	REV. NO.	REVISION	INITIAL AND DATE PRP'D	LEAD ENG.	CHK'D/VERIF'D.	APRV'D	APRV'D	APRV'D
SDU6	0	ISSUED FOR CONSTRUCTION	JP 11-07-12	DT/MM 11-07-12	DD 11-07-12	SF 11-07-12	11/9/12	TH 11/9/12

THIS DRAWING HAS BEEN FURNISHED BY THE SAVANNAH RIVER SITE. THE INFORMATION AND KNOW HOW THEREON MAY NOT BE USED NOR THE DRAWING REPRODUCED WITHOUT WRITTEN PERMISSION OF THE PRIME CONTRACTOR. ALL REPRODUCTIONS IN WHOLE OR IN PART, INCLUDING VENDOR'S SHOP DRAWINGS, SHALL BEAR OR REFER TO THIS STAMP.

REFERENCE DRAWINGS

C-CY-Z-00005	HDPE/GLC, LEAKAGE DETECTION AND SETTLEMENT MONITORING PLAN
C-CY-Z-00006	LEAKAGE DETECTION SYSTEM SECTIONS AND DETAILS
C-CC-Z-00042	WALL AND COLUMN SECTION AND DETAILS

REFERENCE STANDARDS

UNITED STATES DEPARTMENT OF ENERGY
SAVANNAH RIVER SITE

BLDG. NO.	SITE CLEARANCE NO.	DESIGN AREA NO.	DESIGN GROUP
451-6Z	SC-6789	Z451	DS SDU TANK 6

TITLE
Z AREA
SALTSTONE DISPOSAL SITE
SDU6
TANK DESIGN
CIVIL
LEAKAGE DETECTION AND SETTLEMENT MONITORING SECTIONS AND DETAILS

SCALE	SSP DRAWING NO.	SHEET NO.	LATEST REVISION
AS SHOWN	N/A	1 OF 1	0

W.S. • ( ) - REF FILES YES NO
LEVELS 1 2 
PSC• 1 PLOT DATE 11-07-12 TIME
DRAWN BY (ORIG): IRINA L-T DATE:
LAST CADD REV. BY:
Scale shown on this drawing is only applicable when plotted at 30"x42" (actual drawing size)

typ_3 rev_08/15/07