REVISIONS		
REV	ZONE	DESCRIPTION
20	VARIES	REVISED TO (1) INCORPORATE ECR 01-00351 AND (2) ADMINISTRATIVE REV. TO REVISE NOTE AND CHANGE TEXT SIZE.

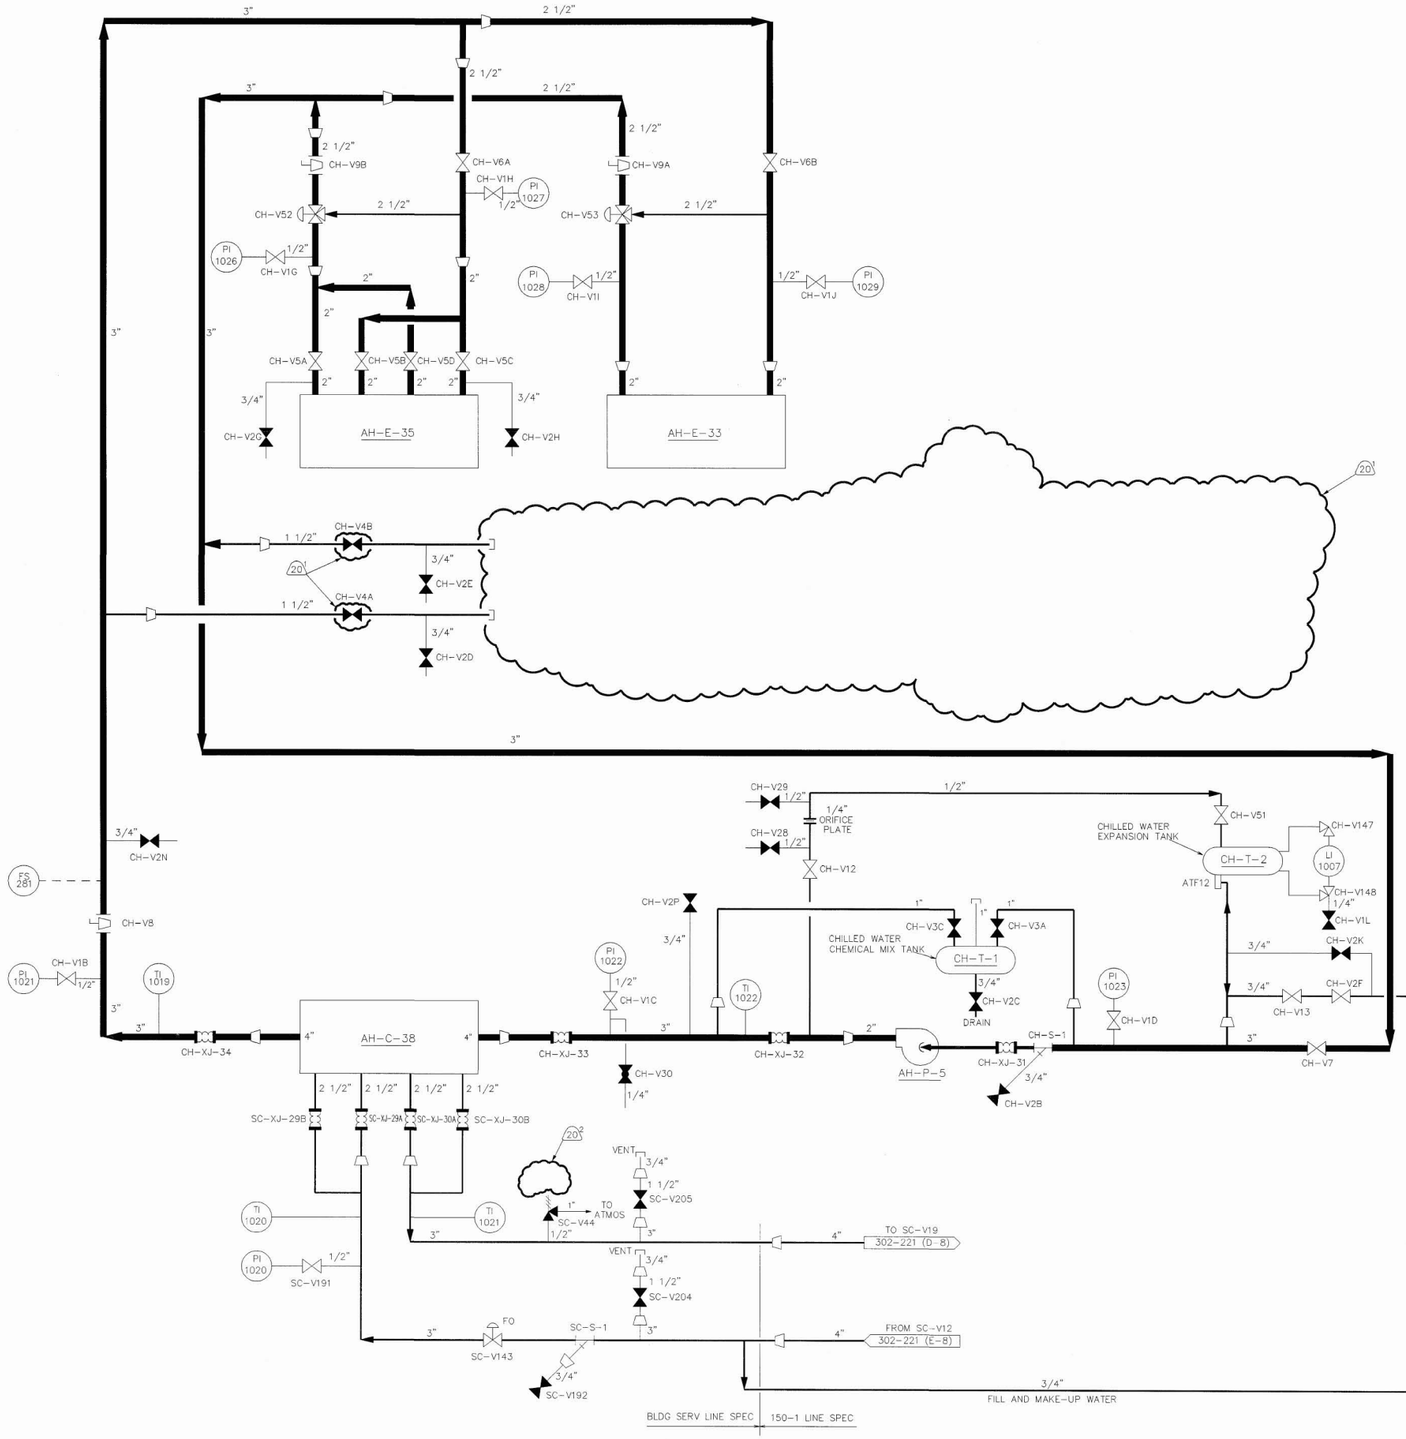

NOTES

1. VALVE POSITIONS SHOWN FOR REFERENCE ONLY. ACTUAL POSITIONS CONTROLLED BY PROCEDURES.
2. ALL INSTRUMENT TAG NUMBERS ARE PREFIXED BY SYSTEM DESIGNATOR UNLESS OTHERWISE NOTED.
3. SET POINT VALUES FOR RELIEF VALVES TO BE FOUND IN THE APPLICABLE ENGINEERING SET POINT DATA BASE.

NO.	DWG. NO.	TITLE
3	302-003	COMPONENT & SYS ID INDEX
2	302-002	SYMBOLS INSTRUMENTATION
1	302-001	SYMBOLS FLOW DIAGRAM
		REFERENCES

Cad File Name : 302846_R20

THIS IS A COMPUTER GENERATED DRAWING DO NOT REVISE IT MANUALLY

DRAWN M. TETKOSKE 11/21/02
CHECKED 11/26/02
DESIGN MANAGER NA
ENGINEER NA
ENGINEERING MANAGER 11/27/02
INTERFACING CONCURRENCE

AmerGen

CHILLED WATER
SERVICE BUILDING
FLOW DIAGRAM

TMI-1 | DWG. NO. 302-846 | SH. N/A | REV. 20 | SCALE: NONE | BA NO. --

DWG NO. 302-846 SH. N/A