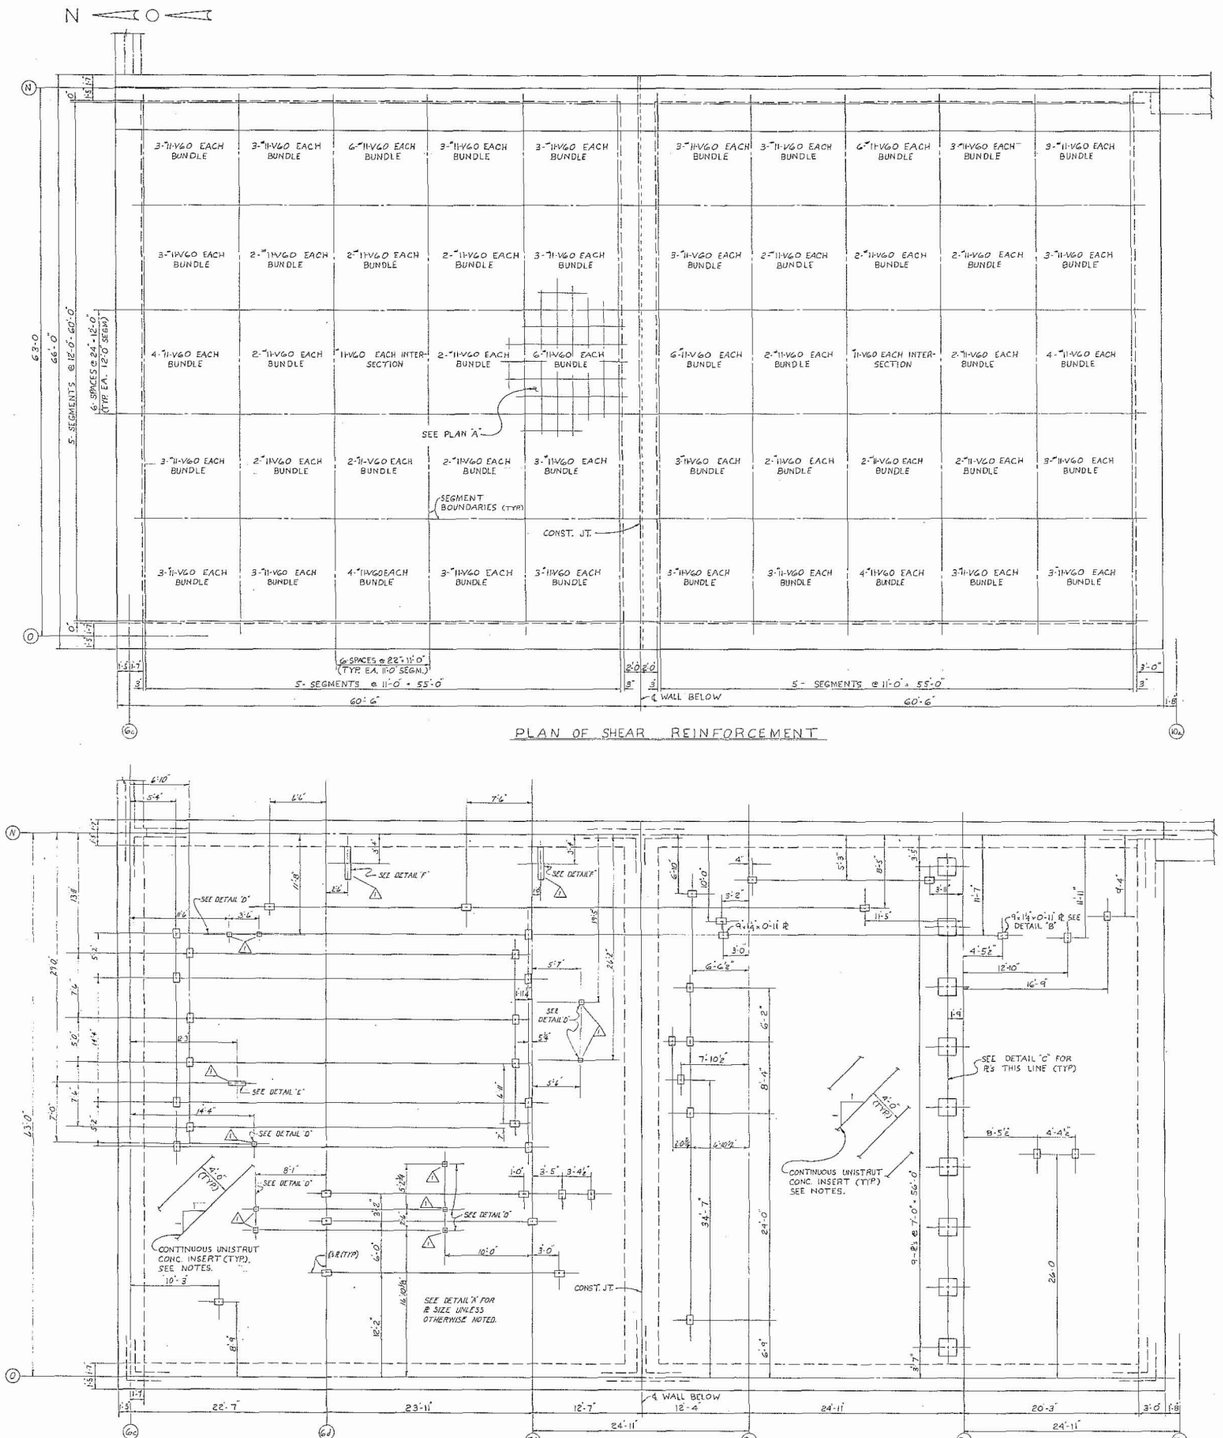

PLAN OF SHEAR REINFORCEMENT

PLAN - ANCHOR PLATES @ EL. 299'-0"

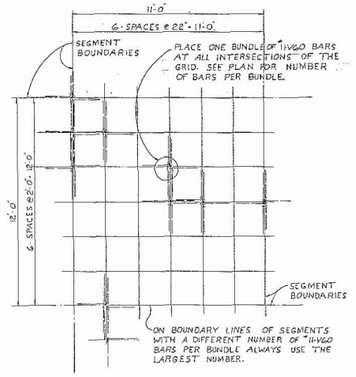

PLAN 'A'
TYPICAL PLAN OF SEGMENTS

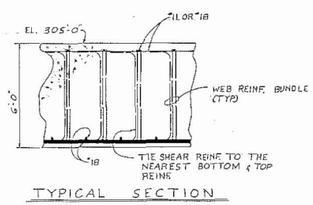

TYPICAL SECTION

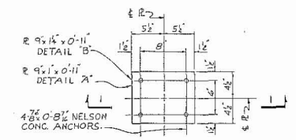

DETAIL 'A' (42 REQUIRED)
DETAIL 'B' (2 REQUIRED)

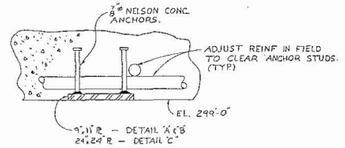

SECTION 1-1

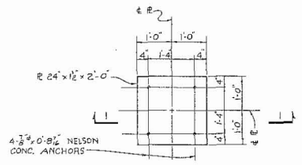

DETAIL 'C' (9 REQUIRED)

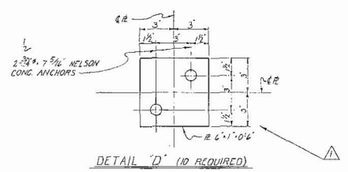

DETAIL 'D' (10 REQUIRED)

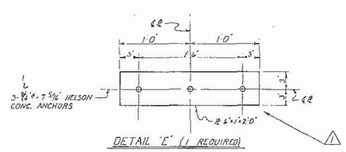

DETAIL 'E' (1 REQUIRED)

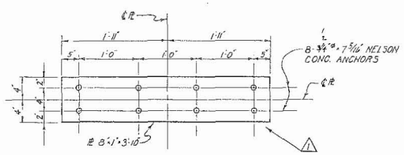

DETAIL 'F' (2 REQUIRED)

NOTES:-
1. FOR NOTES AND ADDITIONAL PLANS AND SECTIONS SEE DRAWING E-422-030.

5-21-69	CONSTRUCTION	K.A.
	LIMITED CONSTRUCTION; AS NOTED	
	PRELIMINARY NOT FOR CONSTRUCTION	
	BIDDING PURPOSES ONLY	
DATE	RELEASED FOR	ENGR.

METROPOLITAN EDISON COMPANY
THREE MILE ISLAND NUCLEAR STATION UNIT 1
AUXILIARY BUILDING-CONCRETE
HEAT EXCHANGER VAULT
ROOF SLAB ELEV. 305'-0"

GILBERT ASSOCIATES, INC.
ENGINEERS AND CONSULTANTS

ENGINEER APPROVAL
CIVIL: C. Rezeau
STRUCTURAL: R.E. Gluck PROJECT ENGR.

1	7-25-69	K.A.	ADDED #3 TYPE CLIPS AS INDICATED ON PLANS	
NO.	DATE	BY	REVISIONS	

3/16"=1'-0" | 4192 | E—422—031 | 1
SCALE | WORK ORDER | SIZE | DRAWING | REV.