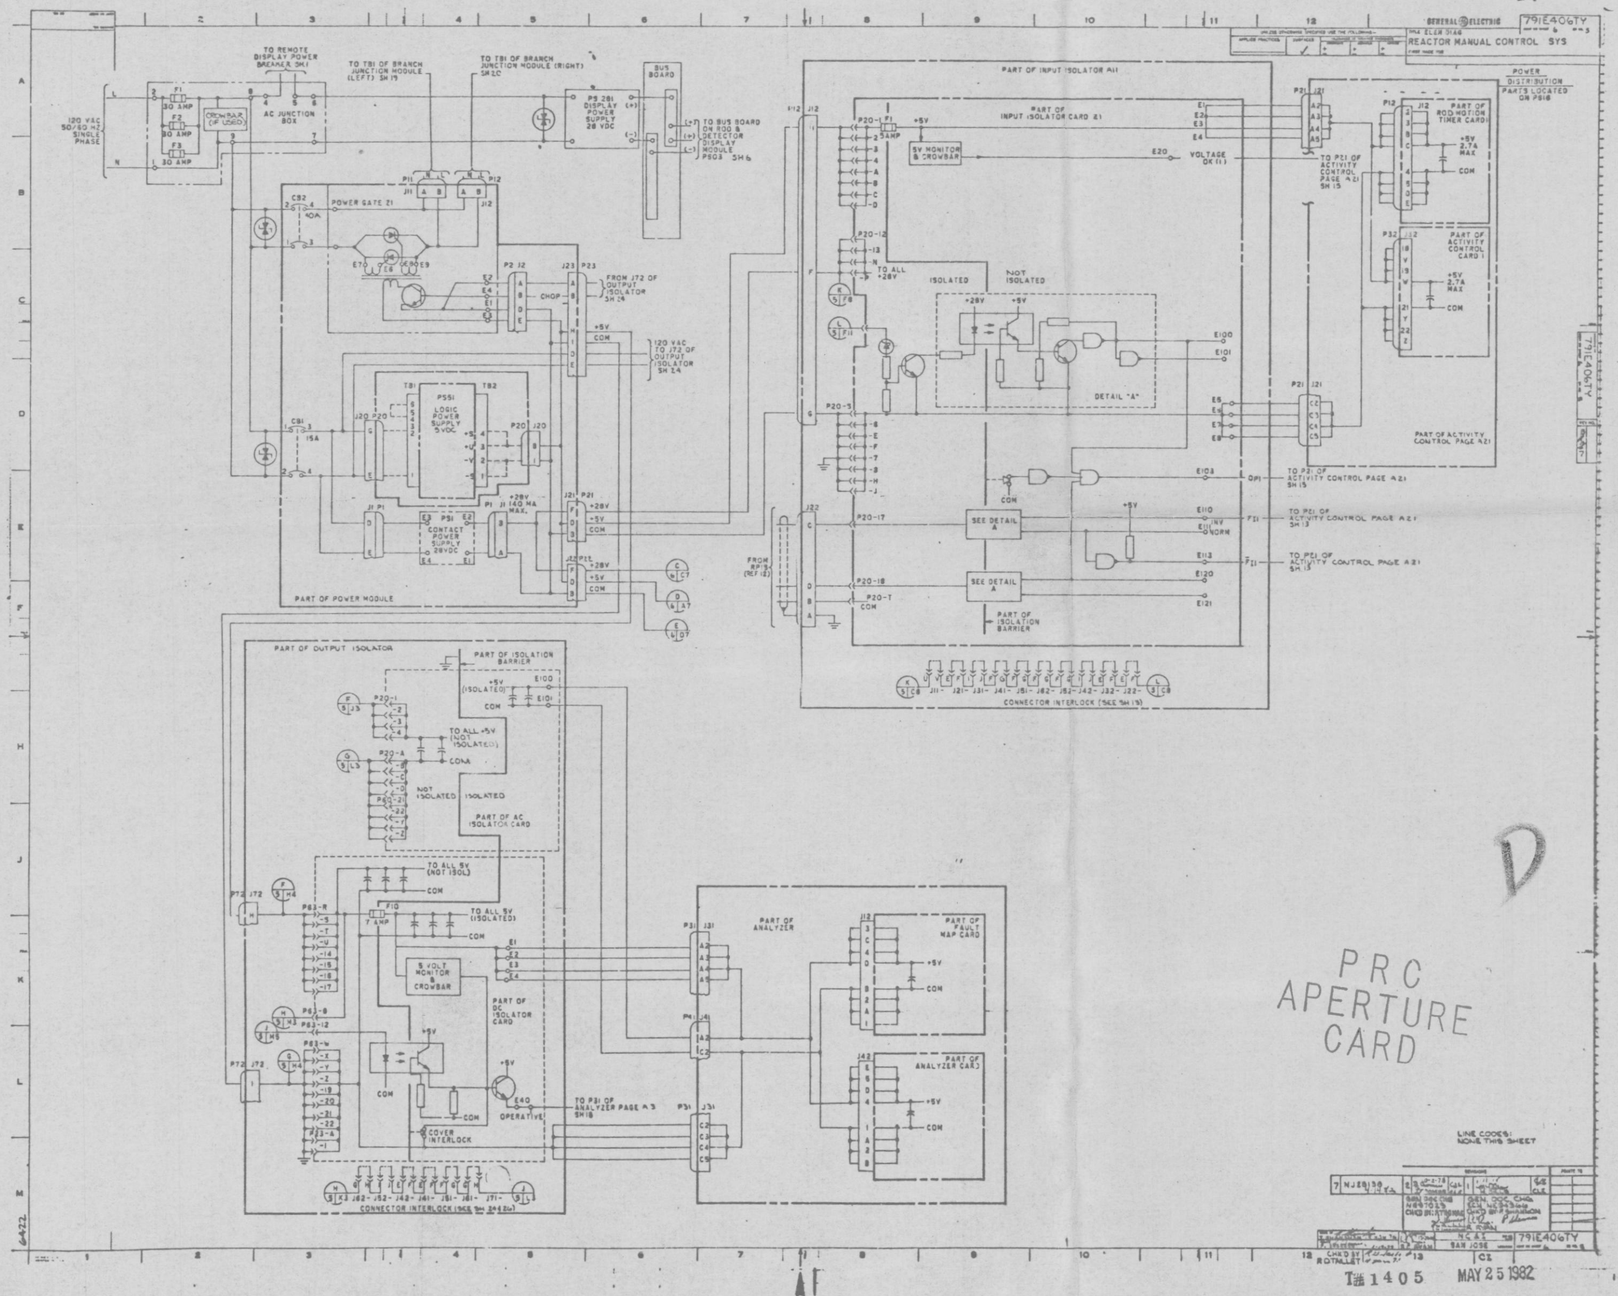

PRC APERTURE CARD

STONE & WEBSTER ENGINEERING CORPORATION
NINE MILE POINT NUCLEAR STATION - UNIT 2
NIAGARA MOHAWK POWER CORPORATION
J.O. 12177

MANUFACTURER'S DRAWING DATA FORM

NAME
RESP. ENG. E. EPSTEIN (E1)
RESP. DES. ENG. F. Roddy (E1)

✓ INSTRUCTIONS TO SUPPLIER (E2)

✓	APPROVED	AS DEFINED IN SPECIFICATION
	APPROVED AS REVISED	
	RELEASED FOR FABRICATION	
	RELEASED FOR MATERIAL PURCHASE	

SUPPLIER TO RESUBMIT — QNTY

	REVISED PRINTS
	REVISED MICROFILM APERTURE CARDS
	FOR REVIEW
	FOR RECORD
	NONE REQUIRED

NOTES:

✓ INSTRUCTIONS TO DESIGN (E1)

I-O	INFORMATION ONLY
P-L	PRELIMINARY LAYOUT
P-S	PRODUCTION STUDIES
✓ R&C	REVIEW AND COMMENT
F-D	FINAL DETAILS
NEW	NEW
✓ REV.	REVISED

DATE TO DESIGN (C) 7-21-82 — REQUIRED RETURN DATE (E1) 8-11-82

(E1) ✓ FOR INFORMATION ONLY RETURN TO SUPPLIER NOT REQUIRED

INSTRUCTIONS TO DESIGN CIRCLE(E1): I-O | P-L | P-S | R&C | F-D | NEW | REV.

DESIGN ENGINEER'S DATE STAMP (D) OUT: NOTED JUL 23 1982

INITIALS OF SELECTED REVIEWERS NR

RESPONSIBLE ENGINEER'S DATE STAMP (E2) NOTED JUL 23 1982

DESIGN ENGINEER'S DATE STAMP (D) IN: NOTED JUL 23 1982

DESIGN GROUP ROUTING (D)

ROUTE ✓		REQUIRED PRINT	REQUIRED MAC	RVW *
	ARCHITECTURE			
	CIVIL			
	CONCRETE			
	STEEL			
	BUILDING SERVICE			
	INSTRUMENT			
1	MECHANICAL NOTED JUL 22 1982			F. J. SMITH
	PIPE SUPPORT			
	STRESS			
	MACHINE DESIGN/VESSEL			
	ELECTRICAL			
	LIGHTING			
2	MODEL SHOP NOTED JUL 23 1982			
	EXTENSION OFFICE			
	CONTROL			

SUPERSEDES S&W FILE NO. (E1) (25-34) (35-38): 0 0 0 0 7 2 2 1 0 1 0 1 0 1 6 C

REMARKS (C) LIMIT TO 22 CHARACTERS & BLANKS) (53-74): 5/25/82 T-1405

S&W EQUIP. I.D. CODE (E1) (25-36): 2RMC — AREA DESIGNATION CODES (E1) (75-80): YUAA

MFR'S. DWG. NO. (C) LIMIT TO 24 CHARACTERS & BLANKS) (37-60): 791E406TY REV.7

MFR'S. NAME (C) LIMIT TO 20 CHARACTERS & BLANKS) (61-80): G.E.

DATE REC'D (C): MONTH 07 | DAY 21 | YR (26-30) 82 | DWG TYPE (E1) (31) 2 | MAX DAYS IN DESIGN (E1) (32-33) 21

FUNCTIONAL TITLE (E1) (LIMIT TO 24 CHARACTERS & BLANKS) (37-80): Elem. Diag. Sh 5 Reactor Man Cont. Sys.

S&W FILE NO. (E1) (11-20): 0 0 0 1 7 2 2 1 0 1 0 1 0 1 6 D

JOB ORDER NO. 12177 00 (21-24)

OUR

(M) ATTACH TO MFR'S. DRAWING