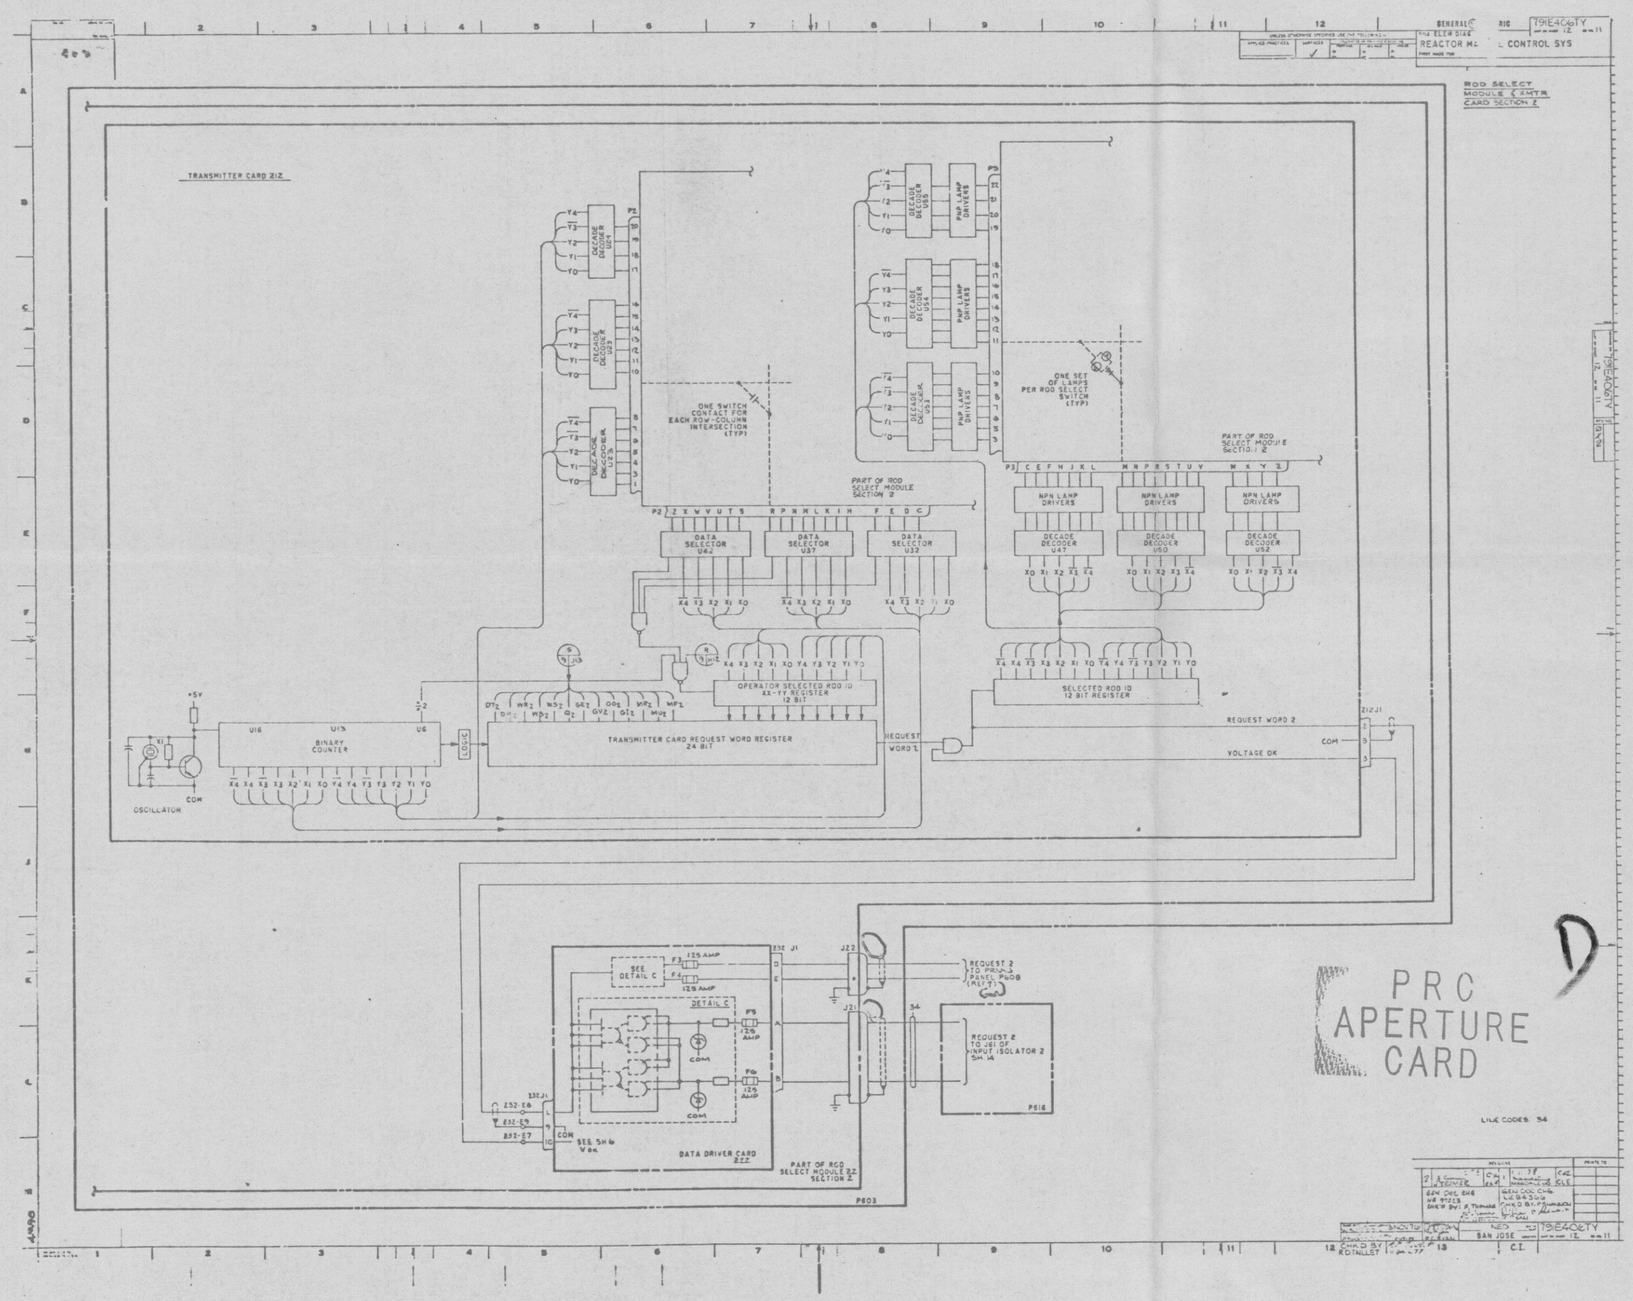

PRC APERTURE CARD

D

A 5225-16A

STONE & WEBSTER ENGINEERING CORPORATION NINE MILE POINT NUCLEAR STATION - UNIT 2 NIAGARA MOHAWK POWER CORPORATION J.O. 12177	MANUFACTURER'S DRAWING DATA FORM

✓ INSTRUCTIONS TO SUPPLIER (E2)

	APPROVED	AS DEFINED IN SPECIFICATION
	APPROVED AS REVISED	
	RELEASED FOR FABRICATION	
	RELEASED FOR MATERIAL PURCHASE	
SUPPLIER TO RESUBMIT QNTY	REVISED PRINTS	
	REVISED MICROFILM APERTURE CARDS	
	FOR REVIEW	
	FOR RECORD	
	NONE REQUIRED	

NOTES: ✓ Comments as noted

(E1) ✓ FOR INFORMATION ONLY RETURN TO SUPPLIER NOT REQUIRED

INSTRUCTIONS TO DESIGN (CIRCLE (E1)): I-O | P-L | P-S | R&C | F-D | NEW | REV

DESIGN ENGINEER'S DATE STAMP (D) OUT: NOTED APR 15 1981 C.A. LANE

INITIALS OF SELECTED REVIEWERS: SEE SEPIA

RESPONSIBLE ENGINEER'S DATE STAMP (E2): NOTED NOV 13 1981 J.P. GABEY

NAME	RESP. ENG. N. SNI. 'ELISHSKAYA (E1)
	RESP DES. ENG. B. RUSSELL (E1)

✓ INSTRUCTIONS TO DESIGN (E1)

I-O	INFORMATION ONLY
P-L	PRELIMINARY LAYOUT
P-S	PRODUCTION STUDIES
✓ R&C	REVIEW AND COMMENT
F-D	FINAL DETAILS
NEW	NEW
✓ REV.	REVISED

DATE TO DESIGN (C) 4-8-81 (E1) | REQUIRED RETURN DATE (E1)

DESIGN ENGINEER'S DATE STAMP (D) IN: NOTED APR 10 1981 C.A. LANE

DESIGN GROUP ROUTING (D)

ROUTE ✓		REQUIRED PRINT	REQUIRED MAC	RVW *
	ARCHITECTURE			
	CIVIL			
	CONCRETE			
	STEEL			
	BUILDING SERVICE			
	INSTRUMENT			
	MECHANICAL			
	PIPE SUPPORT			
	STRESS			
	MACHINE DESIGN/VESSEL			
1	ELECTRICAL NOTED APR 10 1981 C.A. LANE	1	1	✓
	LIGHTING			
	MODEL SHOP			
	EXTENSION OFFICE			
	CONTROL			

SUPERSEDES S&W FILE NO. (E1) (28-34) (35-38): 0 0 0 7 2 2 1 0 1 0 1 0 2 2 C

REMARKS (C) (LIMIT TO 22 CHARACTERS & BLANKS) (52-74): T-1076

S&W EQUIP. I.D. CODE (E1) (28-36): 2 RMC

AREA DESIGNATION CODES (E1) (75-80): 3

MFR'S. DWG. NO. (C) (LIMIT TO 24 CHARACTERS & BLANKS) (37-50): 791E406 TY REV. 2

MFR'S. NAME (C) (LIMIT TO 20 CHARACTERS & BLANKS) (61-80): G.E.

DATE REC'D (E1)	MONTH	DAY	YR (25-30)	DWG TYPE (E1) (31)	MAX DAYS IN DESIGN (E1) (32-33)
	0 4	0 8	8 1	C	1 0

FUNCTIONAL TITLE (E1) (LIMIT TO 64 CHARACTERS & BLANKS) (37-80): ELEM. DIAG. REAC MAN. CONT SYS SH. 11 OF 34

DUP: S&W FILE NO. (E1) (11-20): 0 0 0 7 2 2 1 0 1 0 1 0 2 1 2 1 D (21-24)

JOB ORDER NO.: 12177 00 (94-101)

(C) PROJECT CLERK
(D) RESP. DESIGN ENGINEER
(E1) RESP. ENGINEER - ON DWG RECEIPT
(E2) RESP. ENGINEER - AFTER DWG REVIEW
MAC - MICROFILM APERTURE CARD
* RVW - REVIEWER INITIALS

ATTACH TO MFR'S. DRAWING

M