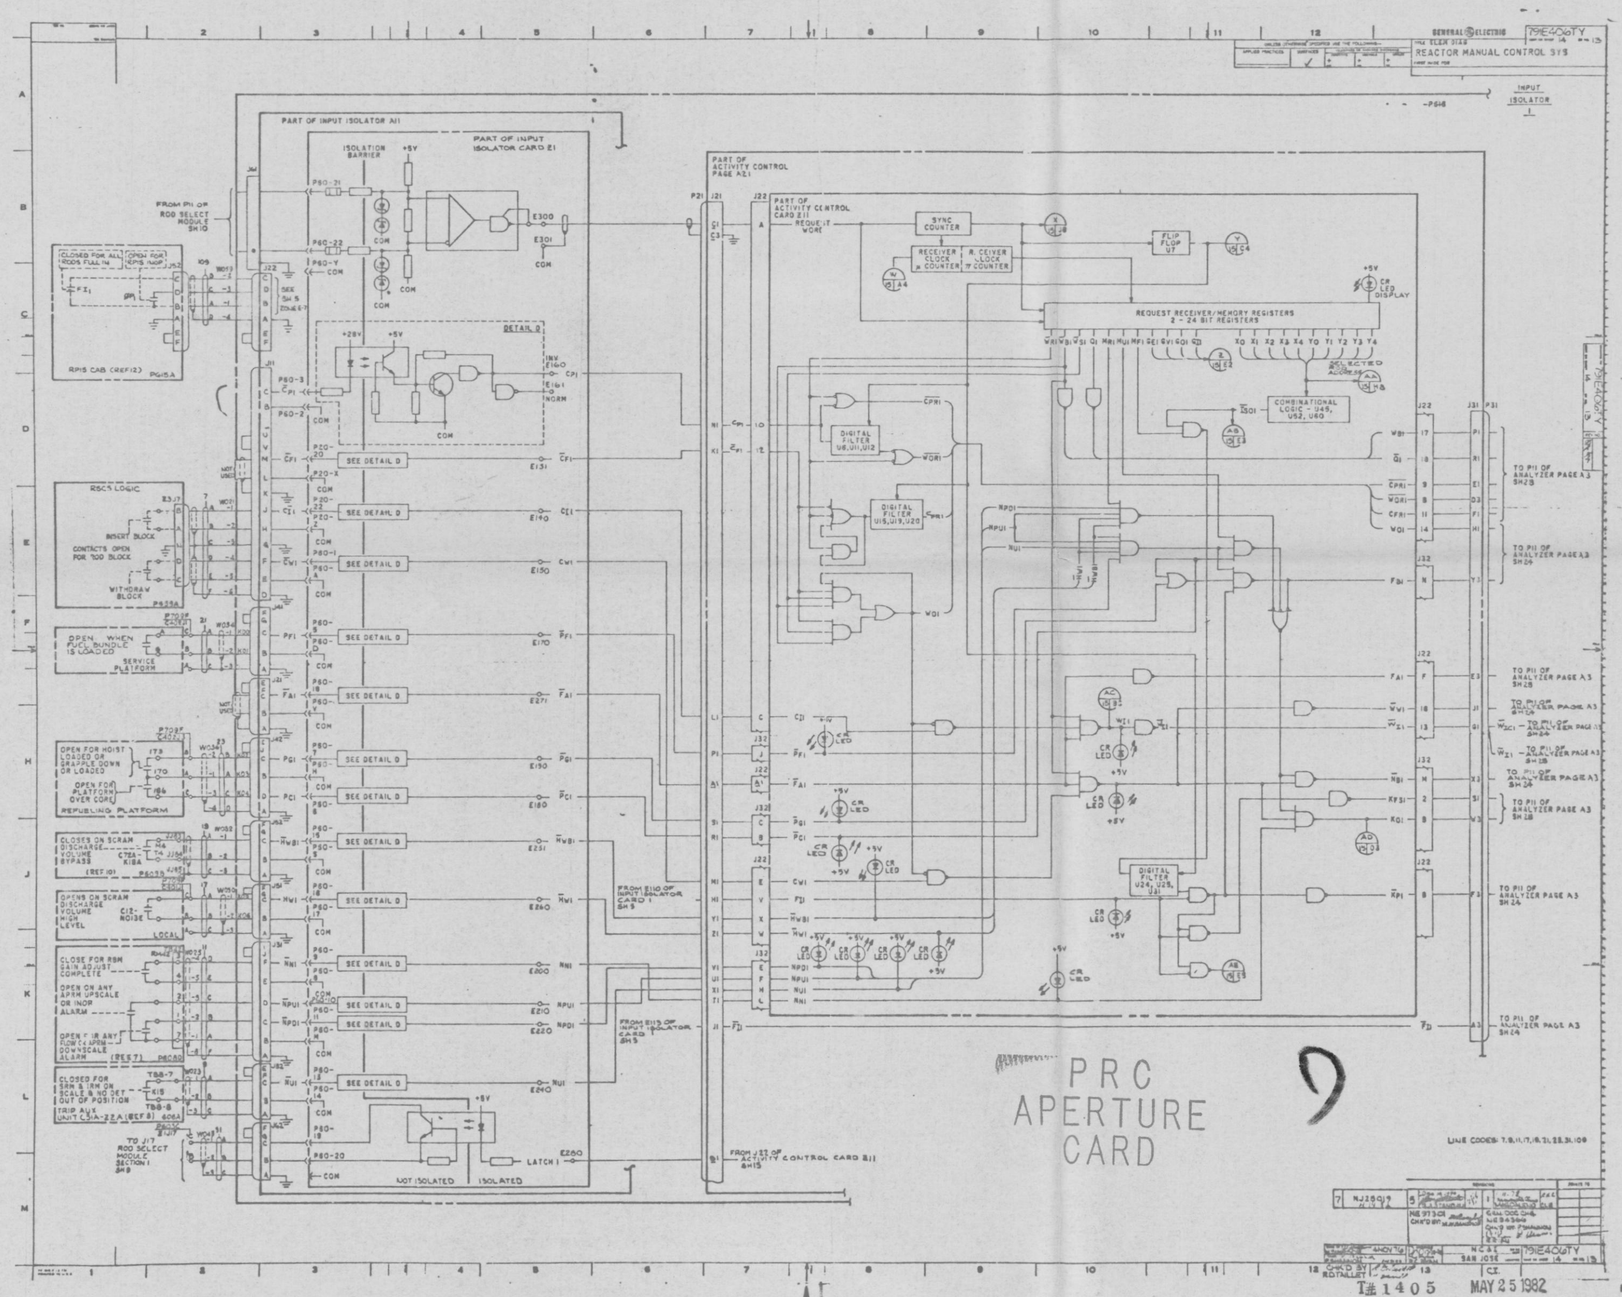

STONE & WEBSTER ENGINEERING CORPORATION
NINE MILE POINT NUCLEAR STATION - UNIT 2
NIAGARA MOHAWK POWER CORPORATION
J. O. 12177

MANUFACTURER'S DRAWING DATA FORM

✓ INSTRUCTIONS TO SUPPLIER (E2)

✓	APPROVED AS DEFINED IN SPECIFICATION
	APPROVED AS REVISED
	RELEASED FOR FABRICATION
	RELEASED FOR MATERIAL PURCHASE

SUPPLIER TO RESUBMIT — QNTY:

	REVISED PRINTS
	REVISED MICROFILM APERTURE CARDS
	FOR REVIEW
	FOR RECORD
	NONE REQUIRED

NOTES:

NAME
RESP. ENG. E. EPSTEIN (E1)
RESP. DES. ENG. F. Roddy (E1)

✓ INSTRUCTIONS TO DESIGN (E1)

I-O	INFORMATION ONLY
P-L	PRELIMINARY LAYOUT
P-S	PRODUCTION STUDIES
✓ R&C	REVIEW AND COMMENT
F-D	FINAL DETAILS
NEW	NEW
✓ REV.	REVISED

DATE TO DESIGN (C) 7-21-82 — REQUIRED RETURN DATE (E1) 8-11-82

(E1) ✓ FOR INFORMATION ONLY — RETURN TO SUPPLIER NOT REQUIRED

INSTRUCTIONS TO DESIGN (CIRCLE) (E1): I-O | P-L | P-S | R&C | F-D | NEW | REV

DESIGN ENGINEER'S DATE STAMP (E2) OUT: NOTED JUL 23 1982

DESIGN ENGINEER'S DATE STAMP (E1) IN: NOTED JUL 23 1982

INITIALS OF SELECTED REVIEWERS: AR

RESPONSIBLE ENGINEER'S DATE STAMP (E2): NOTED JUL 30 1982 E.E. EPSTEIN

DESIGN GROUP ROUTING (D)

ROUTE ✓		REQUIRED PRINT	REQUIRED MAC	RVW *
	ARCHITECTURE			
	CIVIL			
	CONCRETE			
	STEEL			
	BUILDING SERVICE			
	INSTRUMENT			
1	MECHANICAL NOTED JUL 23 1982 F. I. SMITH			
	PIPE SUPPORT			
	STRESS			
	MACHINE DESIGN/VESSEL			
	ELECTRICAL			
	LIGHTING NOTED JUL 23 1982 J.			
2	MODEL SHOP			
	EXTENSION OFFICE			
	CONTROL			

SUPERSEDES S & W FILE NO. (E1) (25-34) (35-38): 0 0 0 1 2 E 2 1 0 0 1 0 2 4 C

REMARKS (C) (LIMIT TO 22 CHARACTERS & BLANKS) (53-74): 5/25/82 T-1405

S & W EQUIP. I.D. CODE (E1) (25-34): 2RMC — AREA DESIGNATION CODES (E1) (75-80): 1 1 A

MFR'S. DWG. NO. (C) (LIMIT TO 24 CHARACTERS & BLANKS) (37-60): 791E406TY Rev. 7

MFR'S. NAME (C) (LIMIT TO 20 CHARACTERS & BLANKS) (61-80): G.E.

DATE RECD (C): MONTH 07 DAY 21 — YR (25-30): 82 — DWG TYPE (E1): C — MAX DAYS IN DESIGN (E1): 21 (33)

FUNCTIONAL TITLE (E1) (LIMIT TO 44 CHARACTERS & BLANKS) (37-80): ELEM. DIAG. Sh. 13 REACTOR MAN. CONTROL SYS.

S & W FILE NO. (E1) (11-20): 0 0 0 1 E 2 1 0 0 1 0 2 4 D — (21-24)

JOB ORDER NO. 12177 00 (14-19)

(C) PROJECT CLERK
(D) RESP. DESIGN ENGINEER
(E1) RESP. ENGINEER - ON DWG RECEIPT
(E2) RESP. ENGINEER - AFTER DWG REVIEW
MAC - MICROFILM APERTURE CARD
* RVW - REVIEWER INITIALS

Ⓜ ATTACH TO MFR'S. DRAWING