GENERAL ELECTRIC 791E406TY

REACTOR MANUAL CONTROL SYS

ACTIVITY CONTROL CARD 1

PARTS LOCATED ON PG16

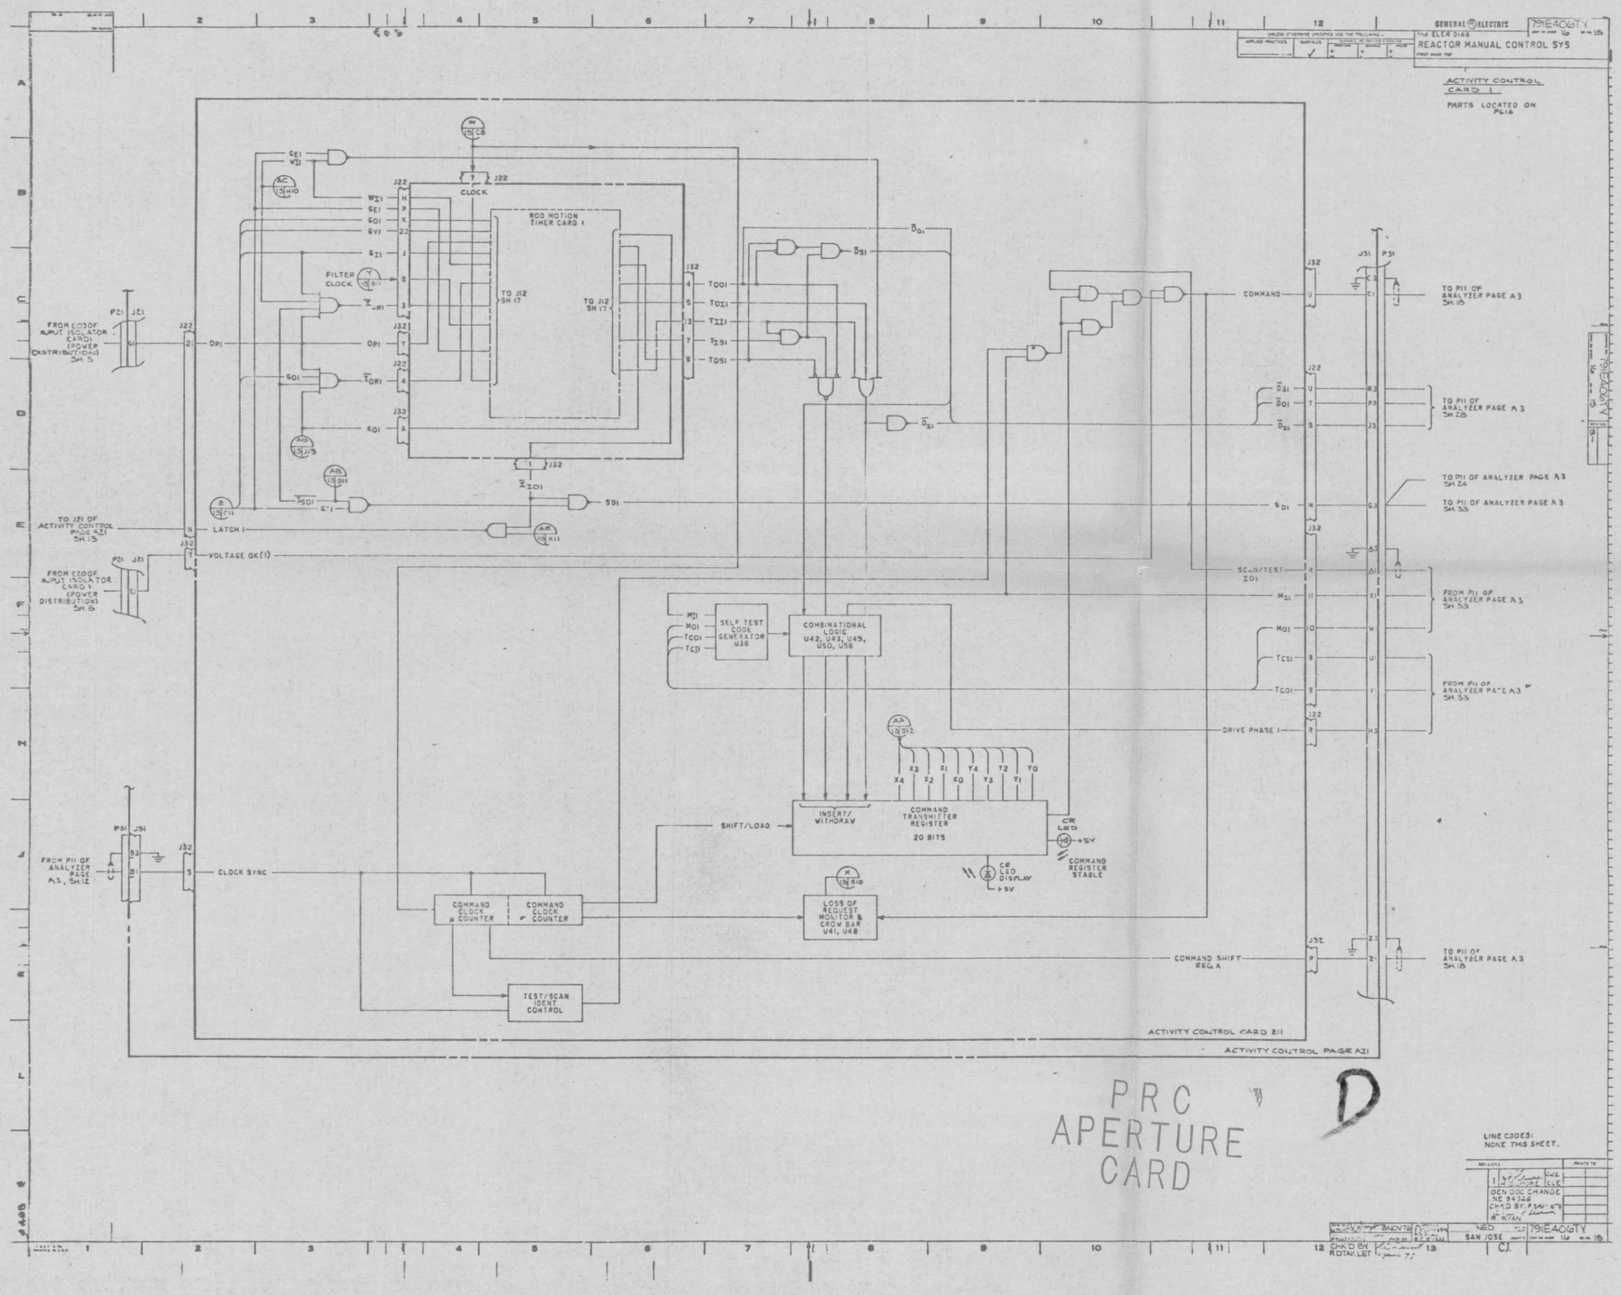

LINE CODES: NONE THIS SHEET.

REVISIONS			PRINTED BY
1	ADD CODE CHANGE NE 94246 CHKD BY P.SAVARD M. KATAN	6/4/81	

DRAWN BY BADYTH | DESIGN | DETAIL | CHKD BY | APPD | NED | 791E406TY | SAN JOSE | CJ

PRC APERTURE CARD

D

A 5225-18A

STONE & WEBSTER ENGINEERING CORPORATION
NINE MILE POINT NUCLEAR STATION - UNIT 2
NIAGARA MOHAWK POWER CORPORATION
J. O. 12177

MANUFACTURER'S DRAWING DATA FORM

NAME
RESP. ENG. N. SN. ZELISHSKAYA (E1)
RESP. DES. ENG. B. RUSSELL (E1)

✓	INSTRUCTIONS TO DESIGN (E1)
	APPROVED — AS DEFINED IN SPECIFICATION
	APPROVED AS REVISED
	RELEASED FOR FABRICATION
	RELEASED FOR MATERIAL PURCHASE

SUPPLIER TO RESUBMIT (QNTY)

	REVISED PRINTS
	REVISED MICROFILM APERTURE CARDS
	FOR REVIEW
	FOR RECORD
	NONE REQUIRED

	I-O	INFORMATION ONLY
	P-L	PRELIMINARY LAYOUT
	P-S	PRODUCTION STUDIES
✓	R&C	REVIEW AND COMMENT
	F-D	FINAL DETAILS
	NEW	NEW
✓	REV.	REVISED

NOTES: ✓ Comments as noted

DATE TO DESIGN (C) 4.8.81 — REQUIRED RETURN DATE (E1)

(E1) ✓ FOR INFORMATION ONLY — RETURN TO SUPPLIER NOT REQUIRED

DESIGN ENGINEER'S DATE STAMP (D) IN: NOTED APR 13 1981 C.A. LANE

INSTRUCTIONS TO DESIGN (CIRCLE (E1)): I-O | P-L | P-S | R&C | F-D | NEW | REV.

DESIGN ENGINEER'S DATE STAMP (D) OUT: NOTED APR 15 1981 C.A. LANE

DESIGN GROUP ROUTING (D)

ROUTE ✓		REQUIRED PRINT	REQUIRED MAC	RVW *
	ARCHITECTURE			
	CIVIL			
	CONCRETE			
	STEEL			
	BUILDING SERVICE			
	INSTRUMENT			
	MECHANICAL			
	PIPE SUPPORT			
	STRESS			
	MACHINE DESIGN/VESSEL			
	NUCLEAR	✓		✓
	LIGHTING			
	MODEL SHOP			
	EXTENSION OFFICE			
	CONTROL			

INITIALS OF SELECTED REVIEWERS: SEE SEPIA

RESPONSIBLE ENGINEER'S DATE STAMP (E2): NOTED NOV 10 1981 J.D. CAREY

3 SUPERSEDES S&W FILE NO. (E1) (23-34) (35-36): 0 0 0 7 2 1 1 0 1 0 2 6 B

REMARKS (C) (LIMIT TO 32 CHARACTERS & BLANKS) (58-74): T-1076

2 S&W EQUIP. I.D. CODE (E1) (25-34): 2RMC — AREA DESIGNATION CODES (E1) (75-80)

MFR'S. DWG. NO. (C) (LIMIT TO 24 CHARACTERS & BLANKS) (37-60): 791E406TY REV. 1

MFR'S. NAME (C) (LIMIT TO 20 CHARACTERS & BLANKS) (81-90): G.E.

DATE RECD (C): MONTH 10 | DAY 6 | YR (25-30): 81 | DWG TYPE (E1) (31): C | MAX DAYS IN DESIGN (E1) (32-33): 10

1 FUNCTIONAL TITLE (E1) (LIMIT TO 44 CHARACTERS & BLANKS) (37-80): ELEM. DIAG. REAC. MAN. CONT. SYS. SH. 15 OF 34

DUP S&W FILE NO. (E1) (11-20) (21-24): 0 0 0 7 2 1 1 0 1 0 1 0 2 6 C

JOB ORDER NO. 12177 00 (4-10)

(C) PROJECT CLERK
(D) RESP. DESIGN ENGINEER
(E1) RESP. ENGINEER-ON DWG RECEIPT
(E2) RESP. ENGINEER-AFTER DWG REVIEW
MAC - MICROFILM APERTURE CARD
* RVW - REVIEWER INITIALS

(M) ATTACH TO MFR'S. DRAWING