GENERAL ELECTRIC 791E406TY REV 1

REACTOR MANUAL CONTROL SYS

ACTIVITY CONTROL CARD 2.

PARTS LOCATED ON Ps16

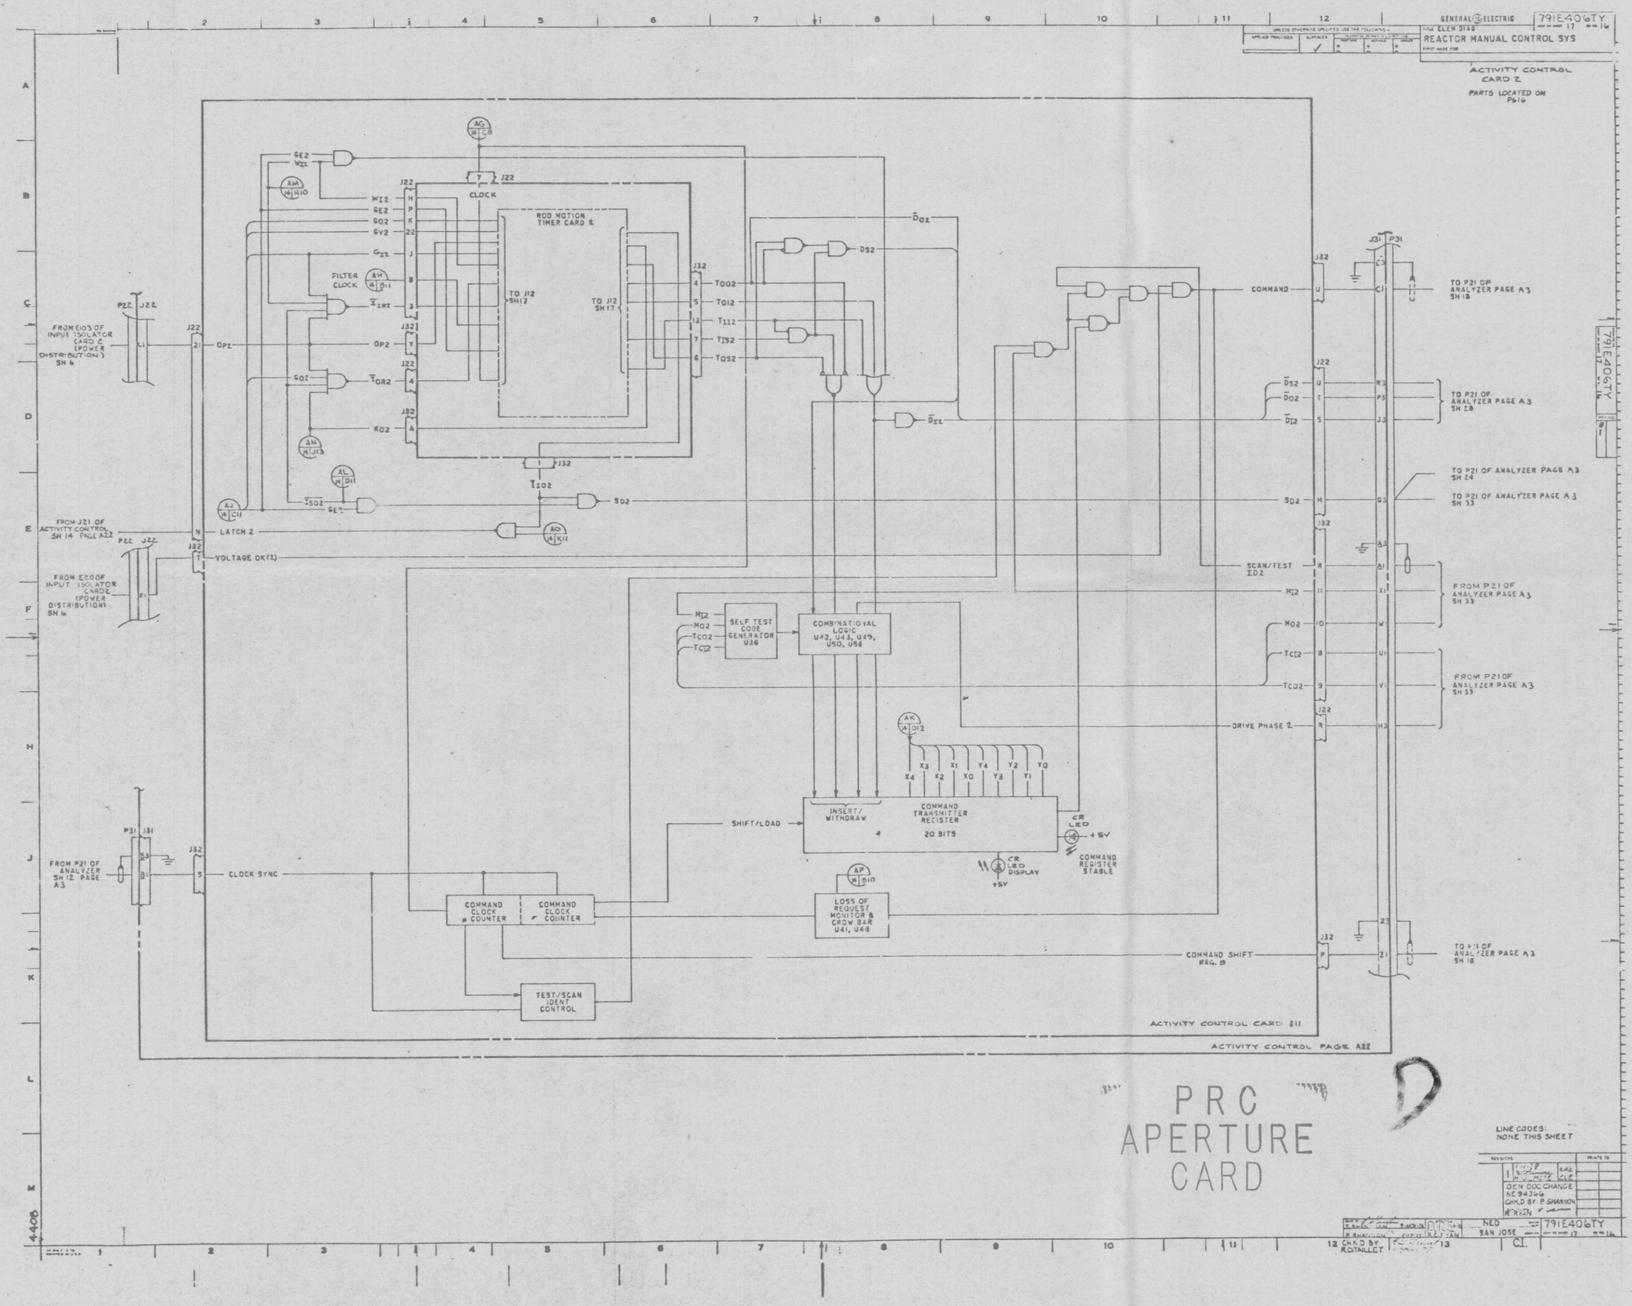

PRC APERTURE CARD

LINE CODES: NONE THIS SHEET

REVISIONS		PRINTED
1	ADD SHEET 2	
	GEN DOC CHANGE NE 94366 CHKD BY P SHARON	

DRAWN P. SHARON 12/7/79 CHKD BY ROTHLEET

NED SAN JOSE 791E406TY REV 1

STONE & WEBSTER ENGINEERING CORPORATION
NINE MILE POINT NUCLEAR STATION - UNIT 2
NIAGARA MOHAWK POWER CORPORATION
J.O. 12177

MANUFACTURER'S DRAWING DATA FORM

NAME: RESP. ENG. V. SNIPELISHSKAYA (E1); RESP. DES. ENG. B. RUSSELL (E1)

✓ INSTRUCTIONS TO SUPPLIER (E2)

[redacted]

	APPROVED	AS DEFINED IN SPECIFICATION
	APPROVED AS REVISED	
	RELEASED FOR FABRICATION	
	RELEASED FOR MATERIAL PURCHASE	

SUPPLIER TO RESUBMIT — QNTY:

	REVISED PRINTS
	REVISED MICROFILM APERTURE CARDS
	FOR REVIEW
	FOR RECORD
	NONE REQUIRED

✓ INSTRUCTIONS TO DESIGN (E1)

	I-O	INFORMATION ONLY
	P-L	PRELIMINARY LAYOUT
	P-S	PRODUCTION STUDIES
V	R&C	REVIEW AND COMMENT
	F-D	FINAL DETAILS
	NEW	NEW
✓	REV.	REVISED

NOTES: Comments noted

DATE TO DESIGN (C) 4-8-81 — REQUIRED RETURN DATE (E1)

(E1) ✓ FOR INFORMATION ONLY — RETURN TO SUPPLIER NOT REQUIRED

DESIGN ENGINEER'S DATE STAMP (D) IN: NOTED APR 13 1981 C.A. LANE

INSTRUCTIONS TO DESIGN (CIRCLE (E1)) I-O P-L P-S R&C F-D NEW REV

DESIGN ENGINEER'S DATE STAMP (D) OUT: NOTED APR 15 1981 C.A. LANE

DESIGN GROUP ROUTING (D)

ROUTE ✓		REQUIRED PRINT	REQUIRED MAC	RVW *
	ARCHITECTURE			
	CIVIL			
	CONCRETE			
	STEEL			
	BUILDING SERVICE			
	INSTRUMENT			
	MECHANICAL			
	PIPE SUPPORT			
	STRESS			
	MACHINE DESIGN/VESSEL			
	ELECTRICAL NOTED APR 14 1981 C.A. LANE	1 Sepia	N	A
	LIGHTING			
	MODEL SHOP			
	EXTENSION OFFICE			
	CONTROL			

INITIALS OF SELECTED REVIEWERS: SEE SEPIA

RESPONSIBLE ENGINEER'S DATE STAMP (E2) NOTED NOV 13 1981 J.D. CAREY

SUPERSEDES S&W FILE NO. (E1) (23-34) (35-38): 0 0 0 7 2 2 1 0 0 1 1 0 2 7 B

REMARKS (C) (LIMIT TO 22 CHARACTERS & BLANKS) (53-74): T-1076

S&W EQUIP. I.D. CODE (E1) (23-34): 2 R M C — AREA DESIGNATION CODES (E1) (75-80):

MFR'S. DWG. NO. (C) (LIMIT TO 24 CHARACTERS & BLANKS) (37-60): 791E406TY REV1 Sh. 16

MFR'S. NAME (C) (LIMIT TO 20 CHARACTERS & BLANKS) (61-80): G.E.

DATE REC'D (C): MONTH 04 DAY 01 YR (25-30) 81 — DWG TYPE (E1) (31): C — MAX DAYS IN DESIGN (E1) (32-33): 10

FUNCTIONAL TITLE (E1) (LIMIT TO 44 CHARACTERS & BLANKS) (37-80): ELEM. DIAG REAC. MAN. CONT. SYS. SH. 16 OF 34

DUP

S&W FILE NO. (E1) (11-20): 0 0 0 7 2 2 1 0 0 1 0 2 7 C (21-26)

JOB ORDER NO. 12177 00 (27-30)

(C) PROJECT CLERK
(D) RESP. DESIGN ENGINEER
(E1) RESP. ENGINEER - ON DWG RECEIPT
(E2) RESP. ENGINEER - AFTER DWG REVIEW
MAC - MICROFILM APERTURE CARD
* RVW - REVIEWER INITIALS

ATTACH TO MFR'S. DRAWING

(M)