GENERAL ELECTRIC — 791E406TY — REV 2A — SH 23

ELEM DIAG REACTOR MANUAL CONTROL SYS

ANALYZER CARD
(PARTS LOCATED ON PWB)

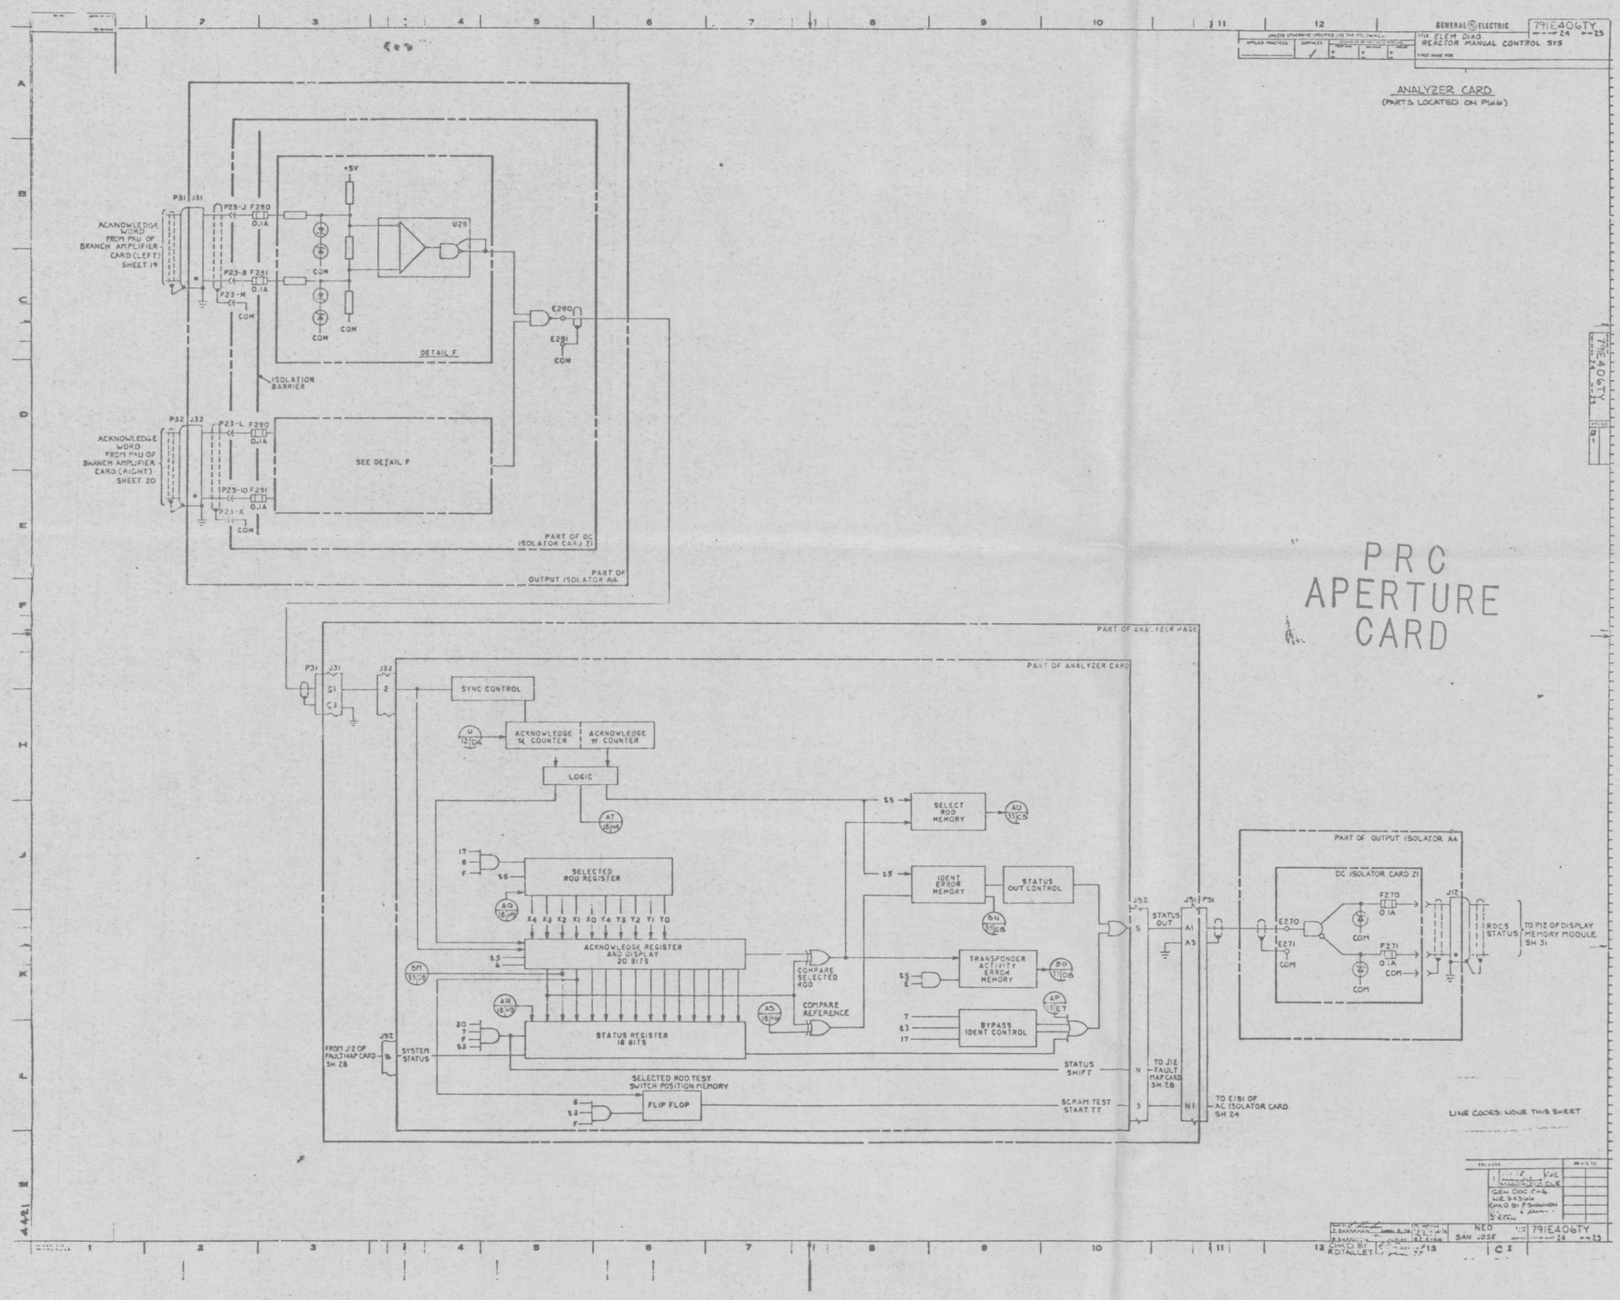


PRC APERTURE CARD

791E406TY REV 2A SH 23

D

▲ 5275-18A

| STONE & WEBSTER ENGINEERING CORPORATION<br>NINE MILE POINT NUCLEAR STATION - UNIT 2<br>NIAGARA MOHAWK POWER CORPORATION<br>J.O. 12177 | MANUFACTURER'S DRAWING DATA FORM |
|---|---|

| | | | |
|---|---|---|---|
| | ✓ | INSTRUCTIONS TO SUPPLIER (E2) | REVIEW & COMMENT |
| | | APPROVED | AS DEFINED IN SPECIFICATION |
| | | APPROVED AS REVISED | |
| | | RELEASED FOR FABRICATION | |
| | | RELEASED FOR MATERIAL PURCHASE | |
| SUPPLIER TO RESUBMIT | QNTY | REVISED PRINTS | |
| | | REVISED MICROFILM APERTURE CARDS | |
| | | FOR REVIEW | |
| | | FOR RECORD | |
| | | NONE REQUIRED | |

NOTES: 1. Comments as noted

(E1) ✓ FOR INFORMATION ONLY — RETURN TO SUPPLIER NOT REQUIRED

INSTRUCTIONS TO DESIGN (CIRCLE) (E1): I-O | P-L | P-S | R&C | F-D | NEW | REV

DESIGN ENGINEER'S DATE STAMP (D) OUT: NOTED APR 13 1981 C. A. LANE

INITIALS OF SELECTED REVIEWERS: SEE SEPIA

RESPONSIBLE ENGINEER'S DATE STAMP (E2): NOTED NOV 13 1981 J.D. CAREY

3 — SUPERSEDES S&W FILE NO. (E1) (23-34): 0007Z21001034 (35-38): 1B
REMARKS (C) (LIMIT TO 22 CHARACTERS & BLANKS) (53-74): T-1076

2 — S&W EQUIP. I.D. CODE (E1) (23-35): 2RIMC; AREA DESIGNATION CODES (E1) (79-80):
MFR'S. DWG. NO. (C) (LIMIT TO 24 CHARACTERS & BLANKS) (37-60): 791E406TY REV.1 (79-80) 23
MFR'S. NAME (C) (LIMIT TO 20 CHARACTERS & BLANKS) (61-80): G.E.

1 — DATE RECD (C): MONTH 04, DAY 01, YR (25-30): 81; DWG TYPE (E1): C; MAX DAYS IN DESIGN (E1): 110 (32-33)
FUNCTIONAL TITLE (E1) (LIMIT TO 24 CHARACTERS & BLANKS) (37-60): ELEM. DIAG. REAC. MAN. CONT. SYS. SH. 23 OF 34

DUP — S&W FILE NO. (E1) (11-20): 0007Z21001034C (21-24)
JOB ORDER NO. 12177 00 (25-30)

(M) ATTACH TO MFR'S. DRAWING

| NAME | | |
|---|---|---|
| | RESP ENG | N.S. LIPELISHSKAYA (E1) |
| | RESP DES. ENG. | B. RUSSELL (E1) |
| ✓ | INSTRUCTIONS TO DESIGN (E1) | |
| | I-O | INFORMATION ONLY |
| | P-L | PRELIMINARY LAYOUT |
| | P-S | PRODUCTION STUDIES |
| V | R&C | REVIEW AND COMMENT |
| | F-D | FINAL DETAILS |
| | NEW | NEW |
| V | REV. | REVISED |

DATE TO DESIGN (C): 4-8-81 — REQUIRED RETURN DATE (E1):

DESIGN ENGINEER'S DATE STAMP (D) IN: NOTED APR 13 1981 C. A. LANE

DESIGN GROUP ROUTING (D)

| ROUTE ✓ | | REQUIRED PRINT | REQUIRED MAC | RVW * |
|---|---|---|---|---|
| | ARCHITECTURE | | | |
| | CIVIL | | | |
| | CONCRETE | | | |
| | STEEL | | | |
| | BUILDING SERVICE | | | |
| | INSTRUMENT | | | |
| | MECHANICAL | | | |
| | PIPE SUPPORT | | | |
| | STRESS | | | |
| | MACHINE DESIGN/VESSEL | | | |
| | ELECTRICAL | | | |
| NOTED APR 13 1981 C. A. LANE | LIGHTING | 1 | 5A | 1C 4E |
| | MODEL SHOP | | | |
| | EXTENSION OFFICE | | | |
| | CONTROL | | | |
| | | | | |

(C) PROJECT CLERK
(D) RESP. DESIGN ENGINEER
(E1) RESP. ENGINEER - ON DWG RECEIPT
(E2) RESP. ENGINEER - AFTER DWG REVIEW
MAC - MICROFILM APERTURE CARD
* RVW - REVIEWER INITIALS