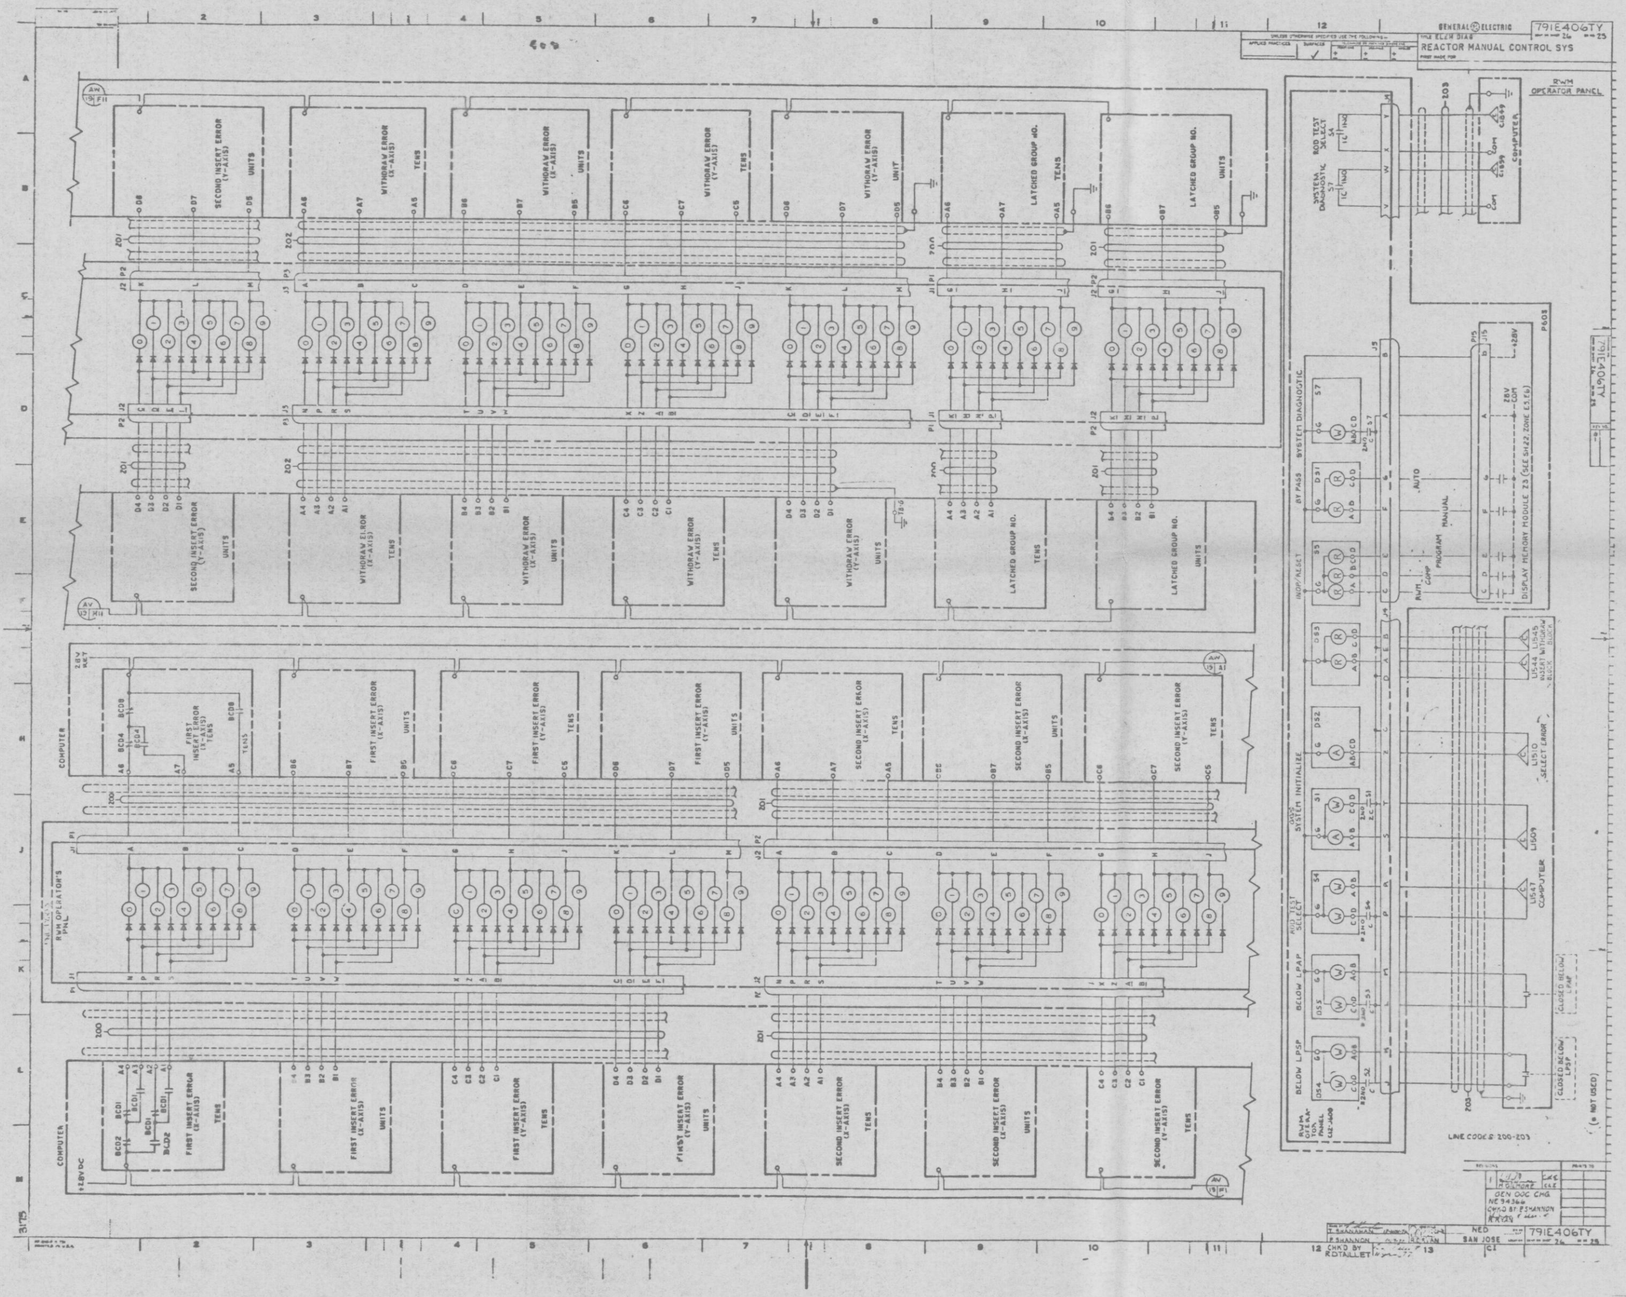

PRC APERTURE CARD

D

A 525159A

STONE & WEBSTER ENGINEERING CORPORATION
NINE MILE POINT NUCLEAR STATION - UNIT 2
NIAGARA MOHAWK POWER CORPORATION
J. O. 12177

MANUFACTURER'S DRAWING DATA FORM

- ✓ INSTRUCTIONS TO SUPPLIER (E2)
  - APPROVED — AS DEFINED IN SPECIFICATION
  - APPROVED AS REVISED
  - RELEASED FOR FABRICATION
  - RELEASED FOR MATERIAL PURCHASE
  - SUPPLIER TO RESUBMIT — QNTY: REVISED PRINTS; REVISED MICROFILM APERTURE CARDS; FOR REVIEW; FOR RECORD; NONE REQUIRED

RESP. EN: N. SNIPELISHSKAYA (E1)
RESP. DES. ENG.: B. RUSSELL (E1)

✓ INSTRUCTIONS TO DESIGN (E1)

I-O	INFORMATION ONLY
P-L	PRELIMINARY LAYOUT
P-S	PRODUCTION STUDIES
✓ R&C	REVIEW AND COMMENT
F-D	FINAL DETAILS
NEW	NEW
✓ REV.	REVISED

NOTES: comment as noted

DATE TO DESIGN (C): 4-6-81 — REQUIRED RETURN DATE (E1):

(E1) ✓ FOR INFORMATION ONLY — RETURN TO SUPPLIER NOT REQUIRED

DESIGN ENGINEER'S DATE STAMP (D) IN: NOTED APR 13 1981 C.A. LANE

INSTRUCTIONS TO DESIGN (CIRCLE E1): I-O | P-L | P-S | R&C | F-D | NEW | REV

DESIGN ENGINEER'S DATE STAMP (D) OUT: NOTED APR 16 1981 C.A. LANE

DESIGN GROUP ROUTING (D)

ROUTE ✓		REQUIRED PRINT	REQUIRED MAC	RVW *
	ARCHITECTURE			
	CIVIL			
	CONCRETE			
	STEEL			
	BUILDING SERVICE			
	INSTRUMENT			
	MECHANICAL			
	PIPE SUPPORT			
	STRESS			
	MACHINE DESIGN/VESSEL			
	ELECTRICAL NOTED APR 13 1981 C.A. LANE	1	1	✓
	LIGHTING			
	MODEL SHOP			
	EXTENSION OFFICE			
	CONTROL			

INITIALS OF SELECTED REVIEWERS: SEE SEPIA

RESPONSIBLE ENGINEER'S DATE STAMP (E2): NOTED NOV 13 1981 J.D. CAREY

SUPERSEDES S&W FILE NO. (E1) (25-34) (35-36): 0007Z211001013618

REMARKS (C) (LIMIT TO 22 CHARACTERS & BLANKS) (53-74): T-1076

S&W EQUIP. I.D. CODE (E1) (25-38): 2RMC

AREA DESIGNATION CODES (E1) (75-80):

MFR'S. DWG. NO. (C) (LIMIT TO 24 CHARACTERS & BLANKS) (37-60): 791E406TY REV I

MFR'S. NAME (C) (LIMIT TO 20 CHARACTERS & BLANKS) (61-80): G.E

DATE RECD (C): MONTH 04 DAY 01 (YR) 81 (25-30)

DWG TYPE (E1) (31): C

MAX DAYS IN DESIGN (E1) (32-33): 10

FUNCTIONAL TITLE (E1) (LIMIT TO 44 CHARACTERS & BLANKS) (37-80): ELEM. DIAG. REAC. MAN. CONT. SYS. SH. 25 OF 34

S&W FILE NO. (E1) (11-20): 1000721100101361C (21-24)

JOB ORDER NO.: 12177 00 (E1-10)

(C) PROJECT CLERK
(D) RESP. DESIGN ENGINEER
(E1) RESP. ENGINEER-ON DWG RECEIPT
(E2) RESP. ENGINEER-AFTER DWG REVIEW
MAC - MICROFILM APERTURE CARD
* RVW - REVIEWER INITIALS

Ⓜ - ATTACH TO MFR'S. DRAWING