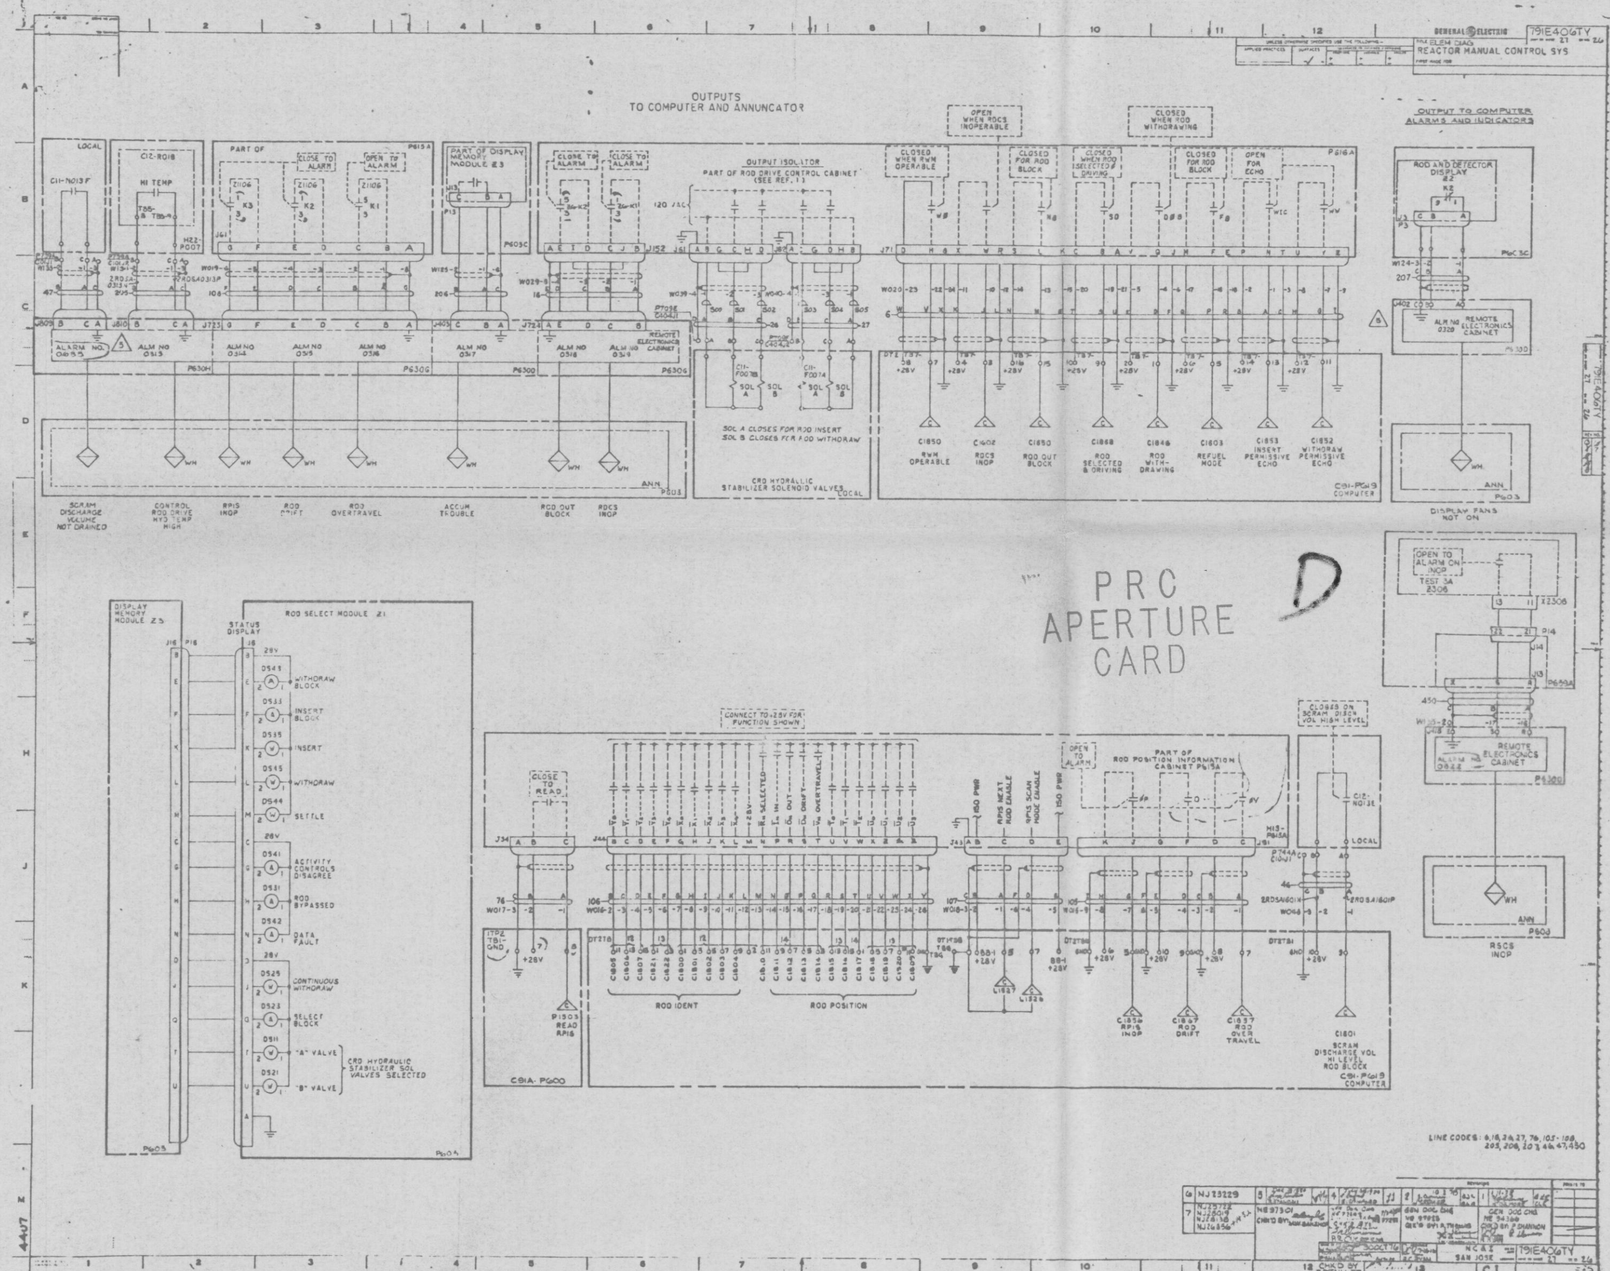

PRC
APERTURE
CARD

D

T#1405 MAY 25 1982

A 5275-164

STONE & WEBSTER ENGINEERING CORPORATION NINE MILE POINT NUCLEAR STATION - UNIT 2 NIAGARA MOHAWK POWER CORPORATION J. O. 12177	MANUFACTURER'S DRAWING DATA FORM
✓ INSTRUCTIONS TO SUPPLIER (E2) ✓ APPROVED — AS DEFINED IN SPECIFICATION APPROVED AS REVISED RELEASED FOR FABRICATION RELEASED FOR MATERIAL PURCHASE SUPPLIER TO RESUBMIT — QNTY — REVISED PRINTS REVISED MICROFILM APERTURE CARDS FOR REVIEW FOR RECORD NONE REQUIRED NOTES:	NAME — RESP. ENG. E. EPSTEIN (E1) RESP. DES. ENG. F. Roddy (E1) ✓ INSTRUCTIONS TO DESIGN (E1) I-O INFORMATION ONLY P-L PRELIMINARY LAYOUT P-S PRODUCTION STUDIES ✓ R&C REVIEW AND COMMENT F-D FINAL DETAILS NEW NEW ✓ REV. REVISED
(E1) ✓ FOR INFORMATION ONLY RETURN TO SUPPLIER NOT REQUIRED	DATE TO DESIGN (C) 7-21-82 — REQUIRED RETURN DATE (E1) 8-11-82
INSTRUCTIONS TO DESIGN (CIRCLE) (E1): I-O P-L P-S R&C F-D NEW REV	DESIGN ENGINEER'S DATE STAMP (C) IN: NOTED JUL 23 1982
DESIGN ENGINEER'S DATE STAMP (D) OUT: NOTED JUL 23 1982 F. R.	DESIGN GROUP ROUTING (D)
INITIALS OF SELECTED REVIEWERS: NR	
RESPONSIBLE ENGINEER'S DATE STAMP (E2): NOTED JUL 30 1982 E.E.	
3 SUPERSEDES S&W FILE NO. (E1) (33-38): 0007521101010371D (35-38)	
REMARKS (C) (LIMIT TO 52 CHARACTERS & BLANKS) (53-74): 5/25/82 T-1405	
2 S&W EQUIP. I.D. CODE (E1) (25-36): 2RHC — AREA DESIGNATION CODES (E1) (75-80): 1/A	
MFR'S. DWG. NO. (C) (LIMIT TO 24 CHARACTERS & BLANKS) (37-60): 791E406TY Rev. 7	
MFR'S. NAME (C) (LIMIT TO 20 CHARACTERS & BLANKS) (61-80): G.E.	
1 DATE REC'D (C): 07 — MONTH: 21 — DAY: 82 — YR (25-30) — DWG TYPE (E1): C — MAX DAYS IN DESIGN (E1): 21 (32-33)	
FUNCTIONAL TITLE (E1) (LIMIT TO 64 CHARACTERS & BLANKS) (37-80): Elem Diag. Sh. 26 Reactor Man. Control Sys.	
DUP S&W FILE NO. (E1) (11-20): 0007521101010371E (21-24)	
JOB ORDER NO. 12177 00 (14-10)	

ROUTE ✓		REQUIRED PRINT	REQUIRED MAC	RVW *
	ARCHITECTURE			
	CIVIL			
	CONCRETE			
	STEEL			
	BUILDING SERVICE			
	INSTRUMENT			
1	MECHANICAL NOTED JUL 23 1982 F. J. SMITH			
	PIPE SUPPORT			
	STRESS			
	MACHINE DESIGN/VESSEL			
	ELECTRICAL			
	LIGHTING			
2	MODEL SHOP NOTED JUL 23 1982			
	EXTENSION OFFICE			
	CONTROL			

(C) PROJECT CLERK
(D) RESP. DESIGN ENGINEER
(E1) RESP. ENGINEER - ON DWG RECEIPT
(E2) RESP. ENGINEER - AFTER DWG REVIEW
MAC - MICROFILM APERTURE CARD
* RVW - REVIEWER INITIALS

Ⓜ ATTACH TO MFR'S. DRAWING