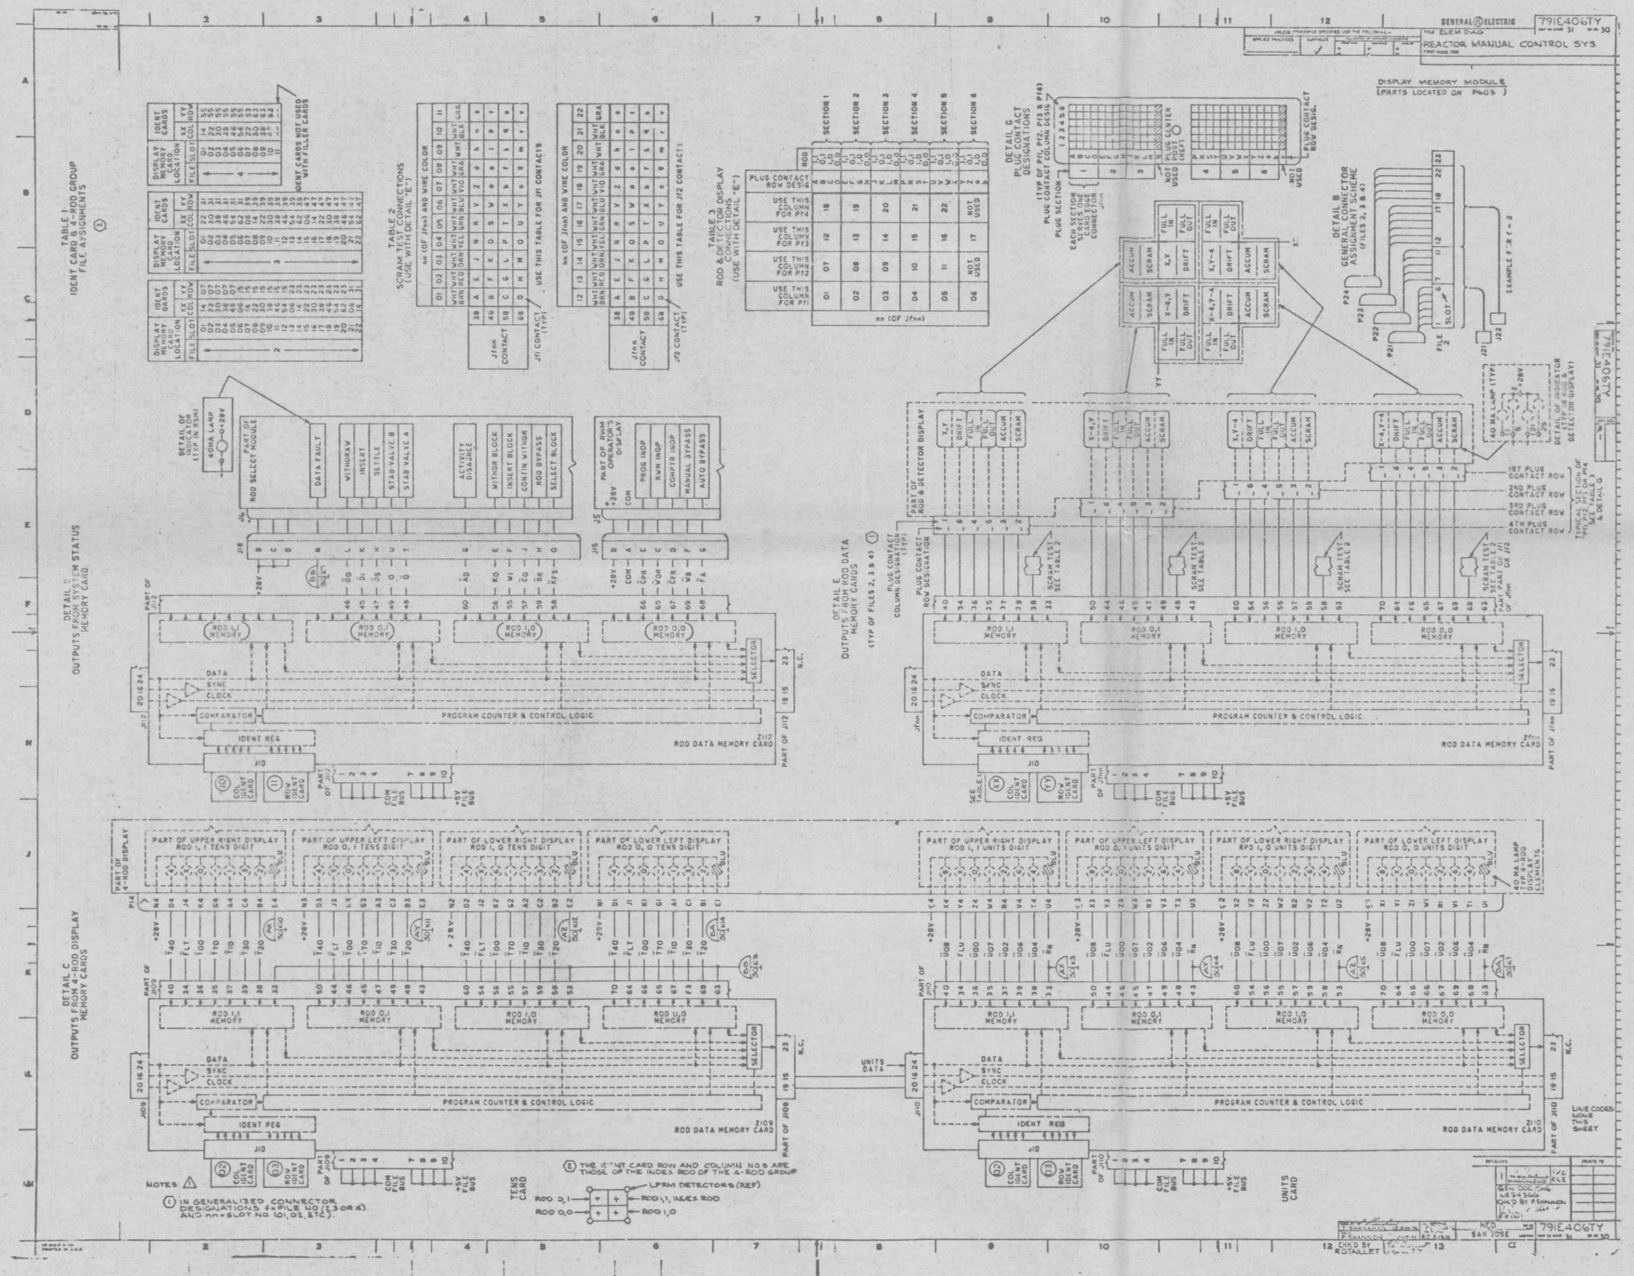

PRC
APERTURE
CARD

STONE & WEBSTER ENGINEERING CORPORATION NINE MILE POINT NUCLEAR STATION - UNIT 2 NIAGARA MOHAWK POWER CORPORATION J.O. 12177	MANUFACTURER'S DRAWING DATA FORM

✓	INSTRUCTIONS TO SUPPLIER (E2)		
	APPROVED	AS DEFINED IN SPECIFICATION	
	APPROVED AS REVISED		
	RELEASED FOR FABRICATION		
	RELEASED FOR MATERIAL PURCHASE		
SUPPLIER TO RESUBMIT	QNTY	REVISED PRINTS	
		REVISED MICROFILM APERTURE CARDS	
		FOR REVIEW	
		FOR RECORD	
		NONE REQUIRED	

NOTES: Comments as noted

RESP. ENG. N. SNIPELISHSKAYA (E1)
RESP. DES. ENG. B. RUSSELL (E1)
✓ INSTRUCTIONS TO DESIGN (E1)

	I-O	INFORMATION ONLY
	P-L	PRELIMINARY LAYOUT
	P-S	PRODUCTION STUDIES
V	R&C	REVIEW AND COMMENT
	F-D	FINAL DETAILS
	NEW	NEW
V	REV.	REVISED

DATE TO DESIGN (C) 4-8-81 | REQUIRED RETURN DATE (E1)

(E1) ✓ FOR INFORMATION ONLY — RETURN TO SUPPLIER NOT REQUIRED

DESIGN ENGINEER'S DATE STAMP (D)
IN: NOTED APR 13 1981 C.A. LANE

INSTRUCTIONS TO DESIGN (CIRCLE) (E1): I-O | P-L | P-S | R&C | F-D | NEW | REV

DESIGN ENGINEER'S DATE STAMP (D)
OUT: NOTED APR 15 1981 C.A. LANE

DESIGN GROUP ROUTING (D)

ROUTE ✓		REQUIRED PRINT	REQUIRED M-C	R/V/W *
	ARCHITECTURE			
	CIVIL			
	CONCRETE			
	STEEL			
	BUILDING SERVICE			
	INSTRUMENT			
	MECHANICAL			
	PIPE SUPPORT			
	STRESS			
	MACHINE DESIGN/VESSEL			
	LIGHTING			
	MODEL SHOP			
	EXTENSION OFFICE			
	CONTROL			

INITIALS OF SELECTED REVIEWERS: SEE SEPIA

RESPONSIBLE ENGINEER'S DATE STAMP (E2): NOTED NOV 13 1981 J.D. CAREY

3 SUPERSEDES S&W FILE NO. (E1) (25-34) (35-38): 0dd721l001d411B
REMARKS (C) (LIMIT TO 22 CHARACTERS & BLANKS) (53-74): T-1076

2 S&W EQUIP. I.D. CODE (E1) (25-36): 2RMC | AREA DESIGNATION CODES (E1) (75-80): | |
MFR'S. DWG. NO. (C) (LIMIT TO 24 CHARACTERS & BLANKS) (37-60): 791E406TY REV1 3/30
MFR'S. NAME (C) (LIMIT TO 20 CHARACTERS & BLANKS) (81-90): G.E.

1 DATE REC'D (C) (25-30): MONTH 04 DAY 08 YR 81 | DWG TYPE (E1) (31): C | MAX DAYS IN DESIGN (E1) (32-33): 10
FUNCTIONAL TITLE (E1) (LIMIT TO 44 CHARACTERS & BLANKS) (37-90): ELEM DIAG REAC MAN CONT SYS SH 30 OF 34

DUP S&W FILE NO. (E1) (11-20) (21-24): 0dd721l001d41C
JOB ORDER NO. 12177 00 (4-10)

(C) PROJECT CLERK
(D) RESP. DESIGN ENGINEER
(E1) RESP. ENGINEER-OR DWG RECEIPT
(E2) RESP. ENGINEER-AFTER DWG REVIEW
MAC - MICROFILM APERTURE CARD
* R/V/W - REVIEWER INITIALS

(M) ATTACH TO MFR'S. DRAWING