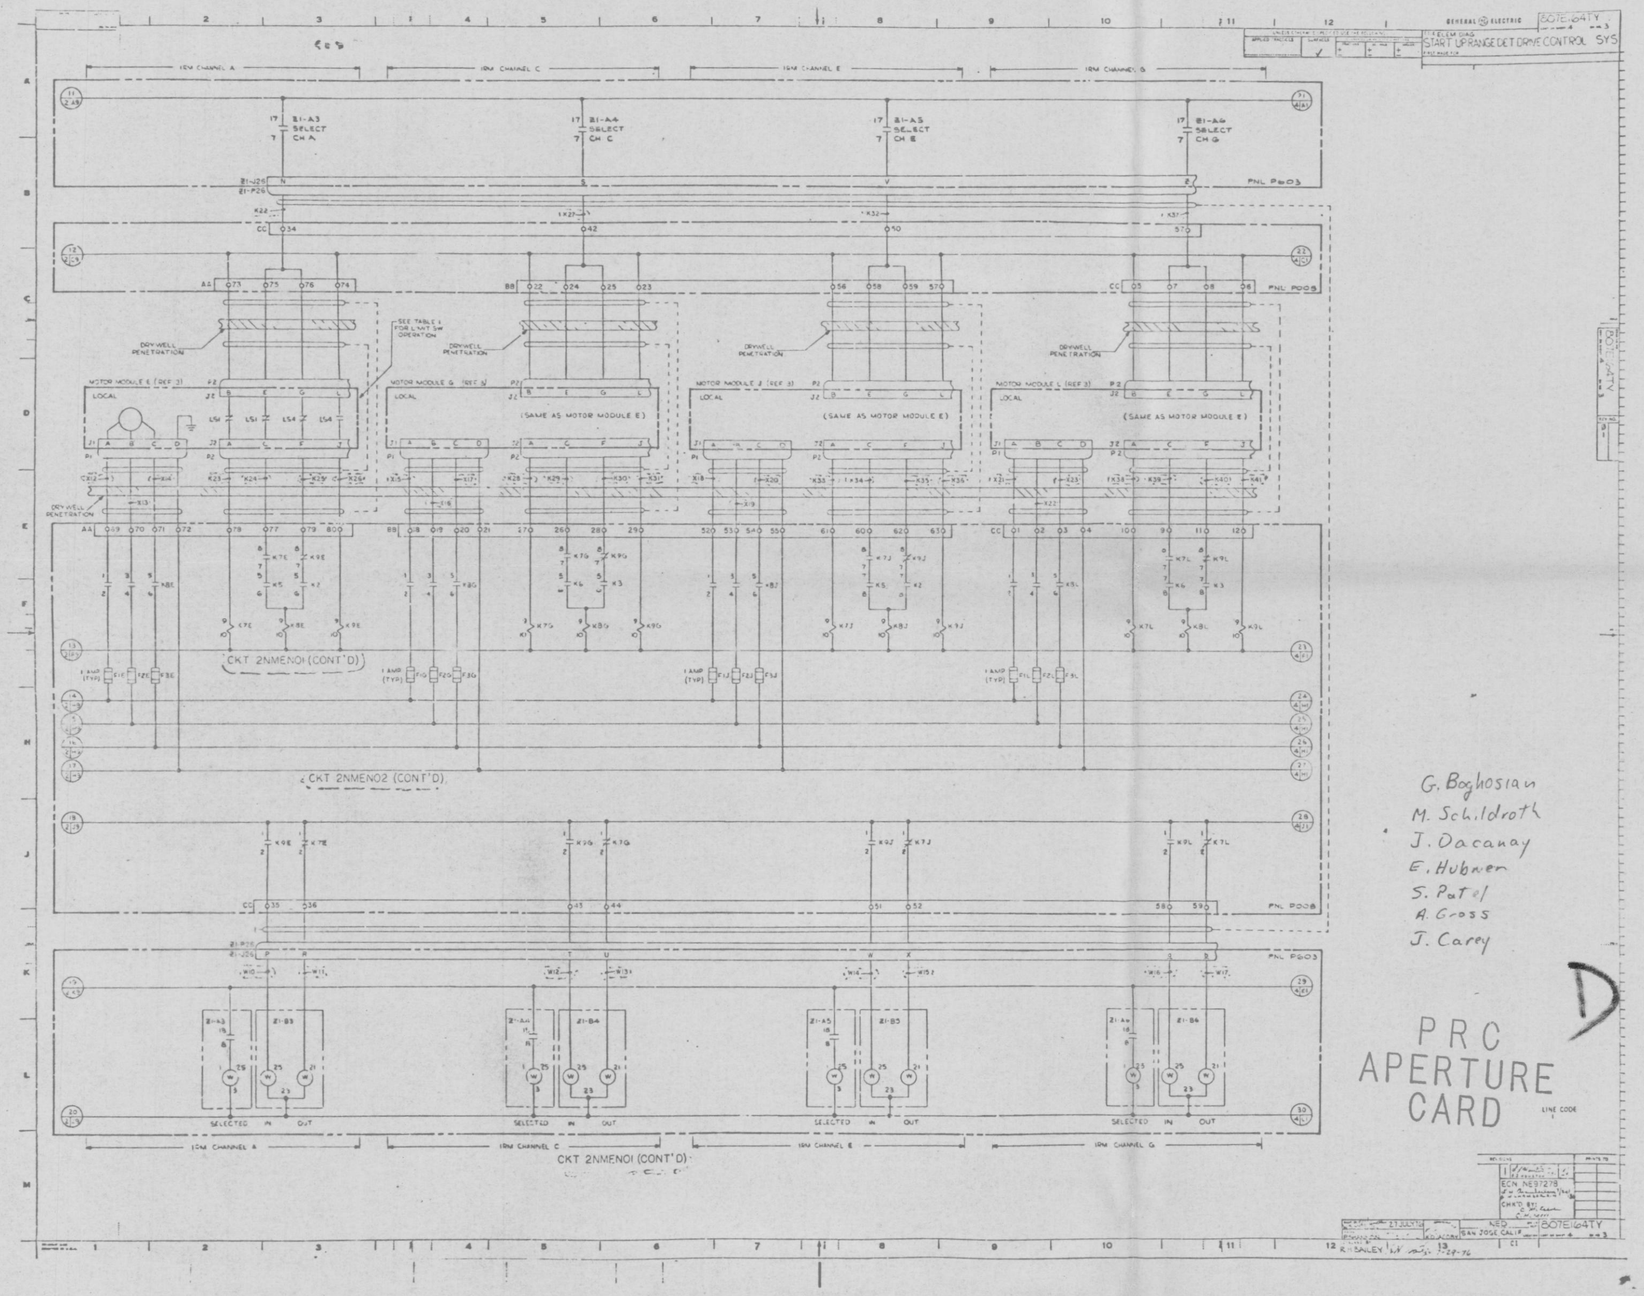

GENERAL ELECTRIC 80TE164TY

START UP RANGE DET DRIVE CONTROL SYS

G. Boghosian
M. Schildroth
J. Dacanay
E. Hubner
S. Patel
A. Gross
J. Carey

PRC APERTURE CARD

80TE164TY

ECN NE97278

NED SAN JOSE CALIF

R. BAILEY 3-28-76

A 5229-18A

STONE & WEBSTER ENGINEERING CORPORATION
NINE MILE POINT NUCLEAR STATION - UNIT 2
NIAGARA MOHAWK POWER CORPORATION
J.O. 12177

MANUFACTURER'S DRAWING DATA FORM

✓ INSTRUCTIONS TO SUPPLIER (E2)
✓ Comments As Noted
APPROVED — AS DEFINED IN SPECIFICATION
APPROVED AS REVISED
RELEASED FOR FABRICATION
RELEASED FOR MATERIAL PURCHASE
SUPPLIER TO RESUBMIT — QNTY — REVISED PRINTS / REVISED MICROFILM APERTURE CARDS / FOR REVIEW / FOR RECORD / NONE REQUIRED
NOTES:

NAME
RESP. ENG. T. CAREY (E1)
RESP. DES. ENG. C. LANE (E1)
✓ INSTRUCTIONS TO DESIGN (E1)

I-O	INFORMATION ONLY
P-L	PRELIMINARY LAYOUT
P-S	PRODUCTION STUDIES
✓ R&C	REVIEW AND COMMENT
F-D	FINAL DETAILS
NEW	NEW
✓ REV	REVISED

DATE TO DESIGN (C) 2/27/81 — REQUIRED RETURN DATE (E1)

(E1) ✓ FOR INFORMATION ONLY RETURN TO SUPPLIER NOT REQUIRED

DESIGN ENGINEER'S DATE STAMP (D) IN: NOTED MAR 3 1981 C. A. LANE

INSTRUCTIONS TO DESIGN (CIRCLE (E1)) I-O P-L P-S R&C F-D NEW REV

DESIGN ENGINEER'S DATE STAMP (D) OUT: NOTED MAR 12 1981 C. A. LANE

INITIALS OF SELECTED REVIEWERS: SEE SEPIA

RESPONSIBLE ENGINEER'S DATE STAMP (E2) NOTED APR 26 1981 J.D. CAREY

3 SUPERSEDES S&W FILE NO. (E1) (25-34) (35-38): 0 0 0 7 2 2 4 0 0 1 0 1 2 A
REMARKS (C) (LIMIT TO 22 CHARACTERS & BLANKS) (53-74): T-1076

2 S&W EQUIP. I.D. CODE (E1) (25-34): 2NMS1 — AREA DESIGNATION CODES (E1) (75-80):
MFR'S. DWG. NO. (C) (LIMIT TO 24 CHARACTERS & BLANKS) (37-80): 80TE164TY SH 3 Rev 1
MFR'S. NAME (C) (LIMIT TO 20 CHARACTERS & BLANKS) (61-80): GENERAL ELECTRIC
DATE RECD (C): MONTH 0 2 DAY 2 6 YR 8 1 (25-30) — DWG TYPE (E1): C (31) — MAX DAYS IN DESIGN (E1): 21 (32-33)

1 FUNCTIONAL TITLE (E1) (LIMIT TO 44 CHARACTERS & BLANKS) (37-80): START UP RANGE DET DRIVE CONTROL SYS REV 1

OUP S&W FILE NO. (E1) (1-20): 0 0 0 7 2 2 4 0 0 1 0 1 2 A — (21-24): 0 0 — (75-76):

JOB ORDER NO. 12177 00

DESIGN GROUP ROUTING (D)

ROUTE ✓		REQUIRED PRINT	REQUIRED MAC	RVW *
	ARCHITECTURE			
	CIVIL			
	CONCRETE			
	STEEL			
	BUILDING SERVICE			
	INSTRUMENT			
	MECHANICAL			
	PIPE SUPPORT			
	STRESS			
	MACHINE DESIGN/VESSEL			
	ELECTRICAL NOTED MAR 3 1981 C. A. LANE	5	5	5 PC
	LIGHTING			
	MODEL SHOP			
	EXTENSION OFFICE			
	CONTROL			

(C) PROJECT CLERK
(D) RESP. DESIGN ENGINEER
(E1) RESP. ENGINEER - ON DWG. RECEIPT
(E2) RESP. ENGINEER - AFTER DWG REVIEW
MAC - MICROFILM APERTURE CARD
* RVW - REVIEWER INITIALS

ATTACH TO MFR'S. DRAWING

(M)