GENERAL ELECTRIC — BOTE152TY

NUC STEAM SUPPLY SHUTOFF SYSTEM

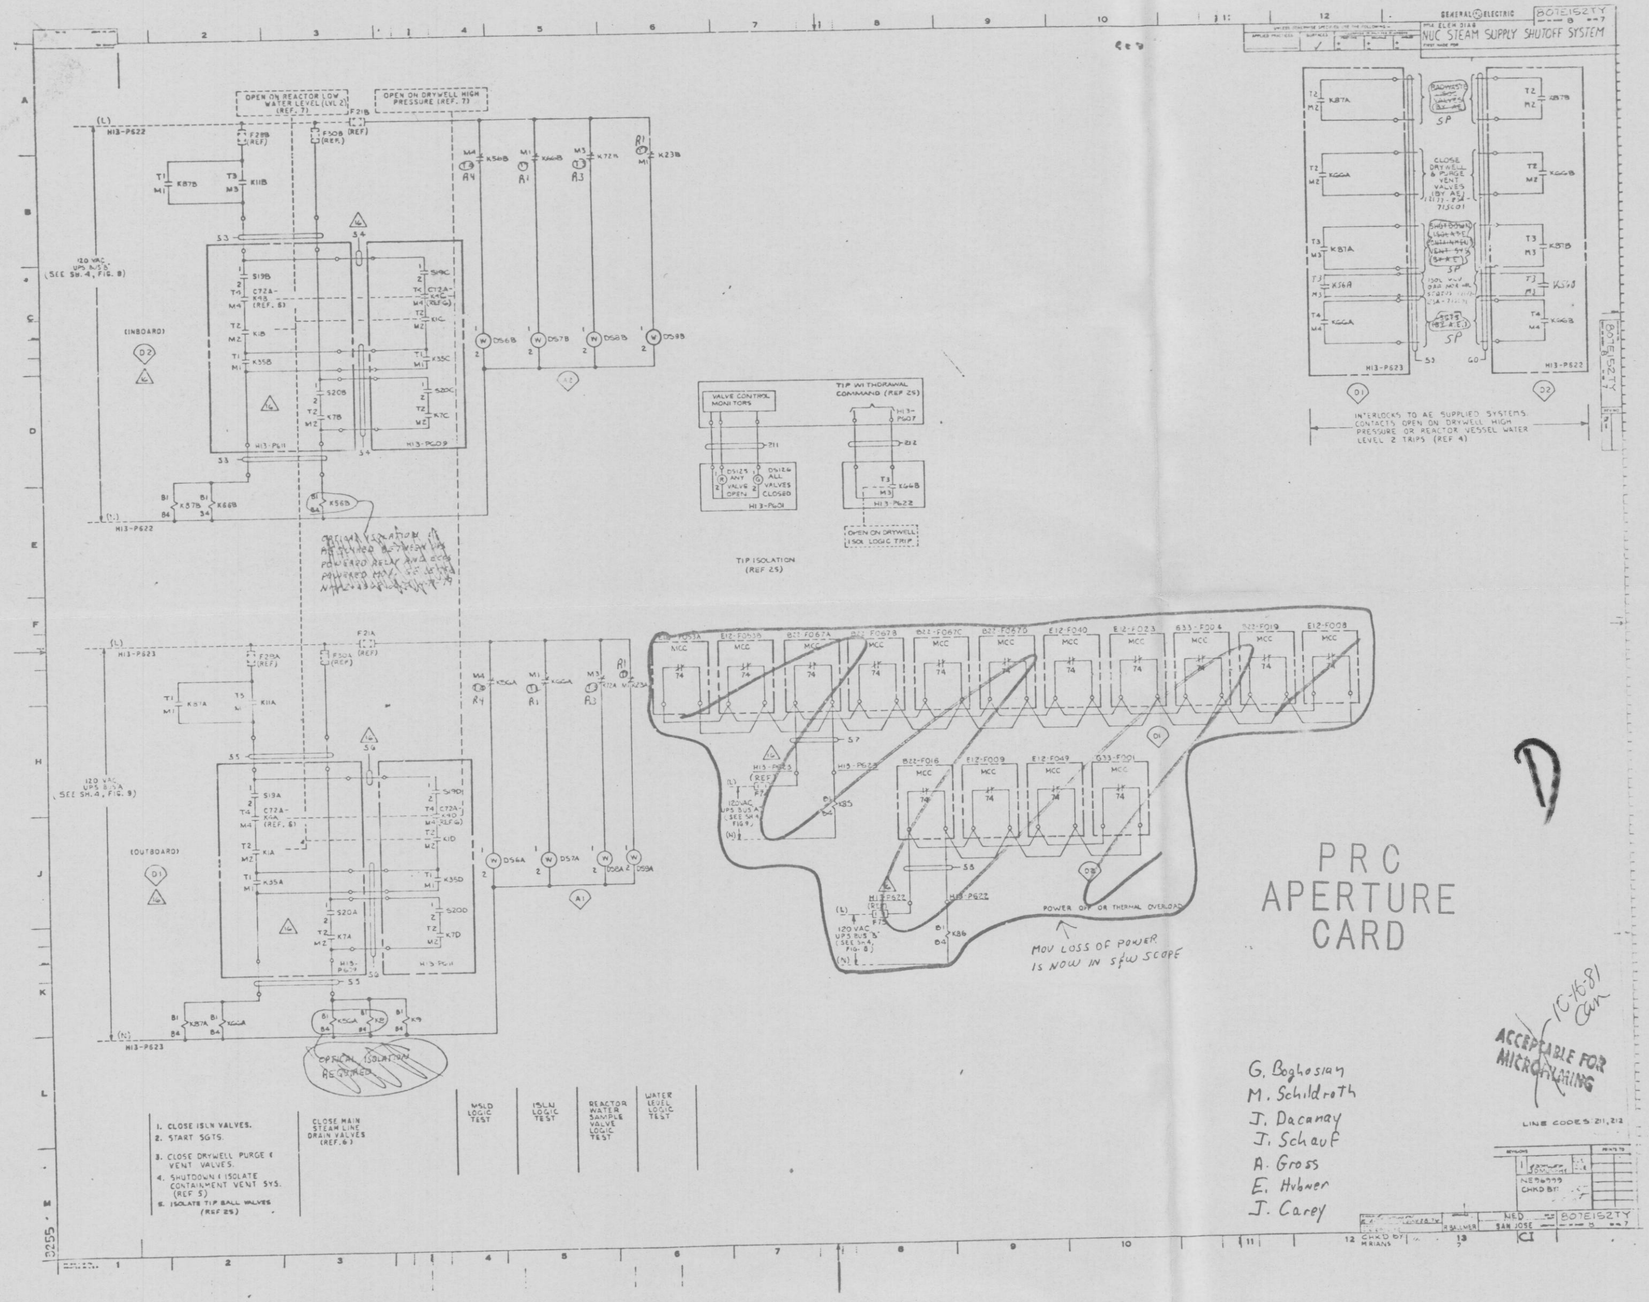

PRC APERTURE CARD

G. Boghosian
M. Schildroth
J. Dacanay
J. Schauf
A. Gross
E. Hubner
J. Carey

10-16-81 Carey
ACCEPTABLE FOR MICROFILMING

LINE CODES: 211, 212

NED — SAN JOSE — BOTE152TY

STONE & WEBSTER ENGINEERING CORPORATION
NINE MILE POINT NUCLEAR STATION - UNIT 2
NIAGARA MOHAWK POWER CORPORATION
J.O. 12177

MANUFACTURER'S DRAWING DATA FORM

NAME: RESP. ENG. J Carey (E1); RESP DES. ENG. N/A (E1)

✓ INSTRUCTIONS TO SUPPLIER (E2)
✓ Comments As Noted

	APPROVED AS DEFINED IN SPECIFICATION
	APPROVED AS REVISED
	RELEASED FOR FABRICATION
	RELEASED FOR MATERIAL PURCHASE
QNTY	REVISED PRINTS
QNTY	REVISED MICROFILM APERTURE CARDS
	FOR REVIEW
	FOR RECORD
	NONE REQUIRED

SUPPLIER TO RESUBMIT

NOTES:

✓ INSTRUCTIONS TO DESIGN (E1)

I-O	INFORMATION ONLY
P-L	PRELIMINARY LAYOUT
P-S	PRODUCTION STUDIES
R&C	REVIEW AND COMMENT
F-D	FINAL DETAILS
NEW	NEW
REV	REVISED

DATE TO DESIGN (C) N/A — REQUIRED RETURN DATE (E1) N/A

(E1) ✓ FOR INFORMATION ONLY RETURN TO SUPPLIER NOT REQUIRED

INSTRUCTIONS TO DESIGN (COMPLETE E1): I-O | P-L | P-S | R&C | F-D | NEW | REV

DESIGN ENGINEER'S DATE STAMP (D) OUT: N/A

INITIALS OF SELECTED REVIEWERS

RESPONSIBLE ENGINEER'S DATE STAMP (E2): OCT 13 1981 J.B. CAREY

3 SUPERSEDES S&W FILE NO. (E1) (25-34): 8007310040 (35-38)

REMARKS (C) (LIMIT TO 22 CHARACTERS & BLANKS) (53-74)

2 S&W EQUIP. ID CODE (E1) (25-36): N55 — AREA DESIGNATION CODES (E1) (75-80)

MFR'S. DWG NO. (C) (LIMIT TO 24 CHARACTERS & BLANKS) (37-60): 80TE152TY Rev 1

MFR'S. NAME (C) (LIMIT TO 20 CHARACTERS & BLANKS) (61-80): General Elect

DATE RECD (C): MONTH 10 | DAY 16 | YR (25-30): 81 — DWG TYPE (E1): C — MAX DAYS IN DESIGN (E1): 21 (32-33)

1 FUNCTIONAL TITLE (E1) (LIMIT TO 44 CHARACTERS & BLANKS) (37-80): Sh. 7 Steam Supply Shutoff

OUP S&W FILE NO. (E1) (11-20): 8007310040 — JOB ORDER NO.: 12177 00 (21-24)

DESIGN GROUP ROUTING (D)

ROUTE ✓		REQUIRED PRINT	REQUIRED M/C	RVW *
	ARCHITECTURE			
	CIVIL			
	CONCRETE			
	STEEL			
	BUILDING SERVICE			
	INSTRUMENT			
	MECHANICAL			
	PIPE SUPPORT			
	STRESS			
	MACHINE DESIGN, VESSEL			
	ELECTRICAL			
	LIGHTING			
	MODEL SHOP			
	EXTENSION OFFICE			
	CONTROL			

(C) PROJECT CLERK
(D) RESP. DESIGN ENGINEER
(E1) RESP. ENGINEER - ON DWG RECEIPT
(E2) RESP. ENGINEER - AFTER DWG REVIEW
MAC - MICROFILM APERTURE CARD
* RVW - REVIEWER INITIALS

Ⓜ ATTACH TO MFR'S DRAWING