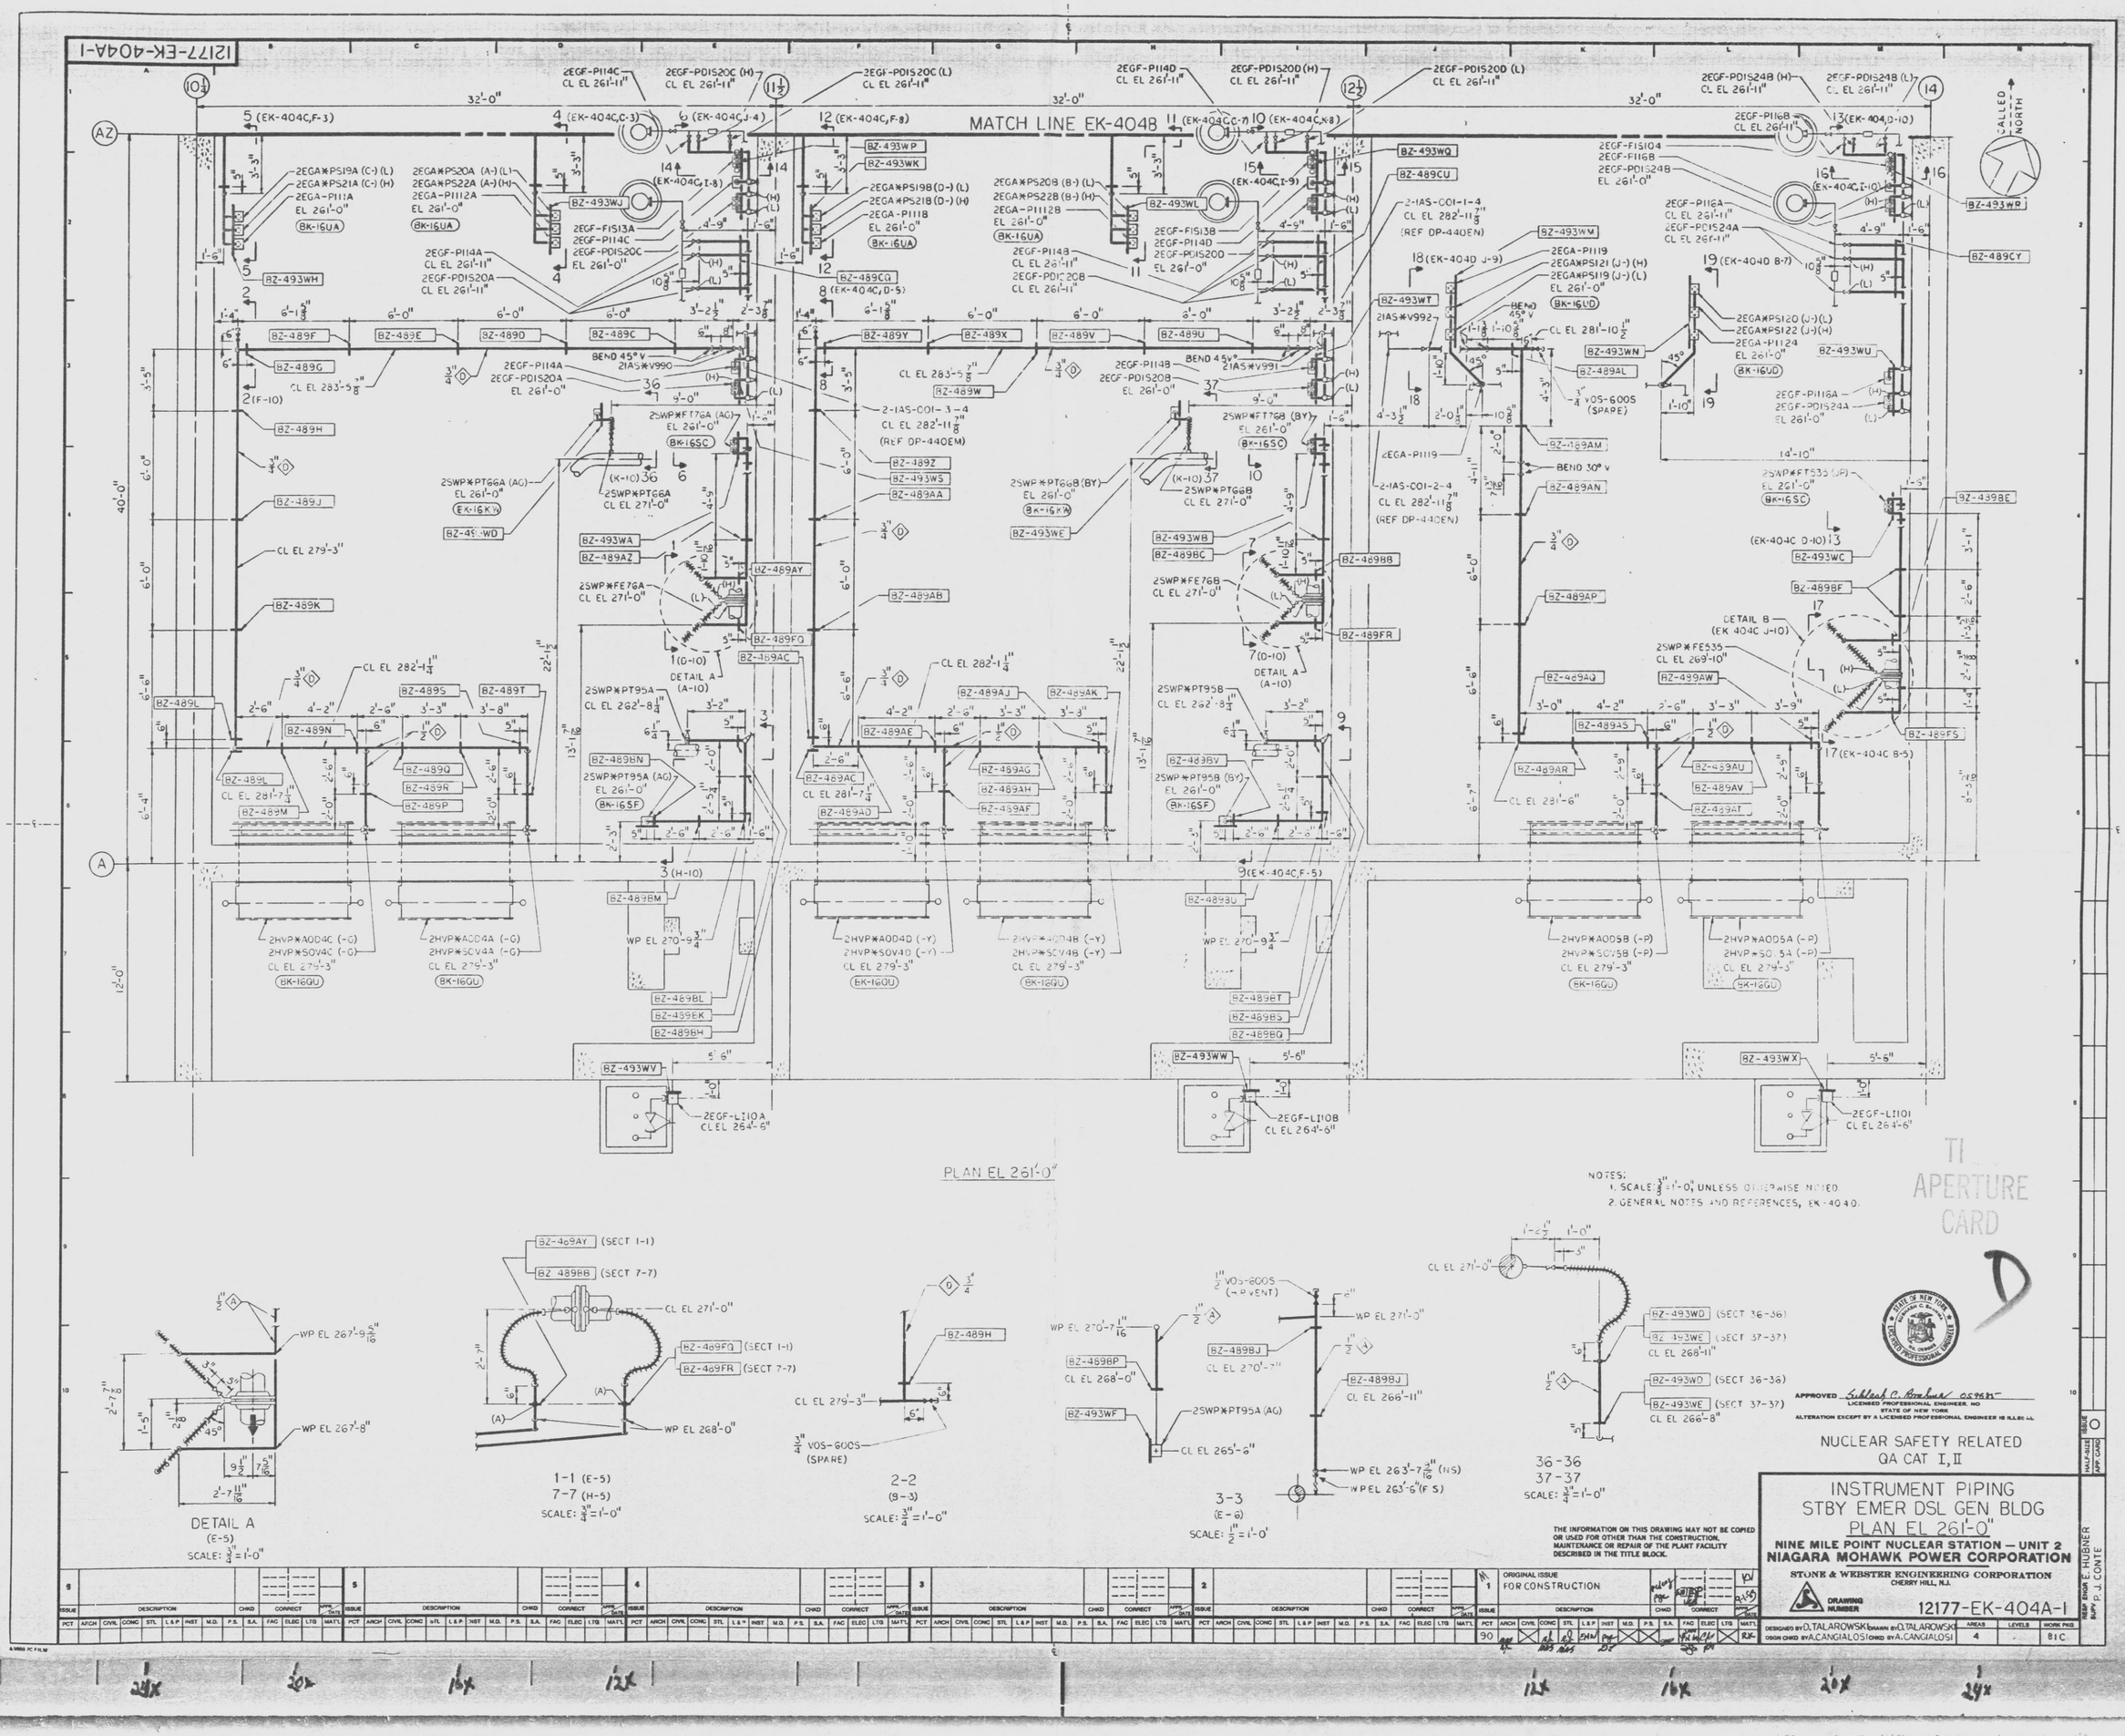
12177-EK-404A-1
MATCH LINE EK-404B
PLAN EL 261'-0"
NOTES:
1. SCALE: 3/8" = 1'-0", UNLESS OTHERWISE NOTED.
2. GENERAL NOTES AND REFERENCES, EK-404D.
DETAIL A
(E-5)
SCALE: 3/4" = 1'-0"
1-1 (E-5)
7-7 (H-5)
SCALE: 3/4" = 1'-0"
2-2
(B-3)
SCALE: 3/4" = 1'-0"
3-3
(E-6)
SCALE: 1/2" = 1'-0"
36-36
37-37
SCALE: 3/4" = 1'-0"
APPROVED
LICENSED PROFESSIONAL ENGINEER, NO
STATE OF NEW YORK
ALTERATION EXCEPT BY A LICENSED PROFESSIONAL ENGINEER IS ILLEGAL
NUCLEAR SAFETY RELATED
QA CAT I, II
THE INFORMATION ON THIS DRAWING MAY NOT BE COPIED OR USED FOR OTHER THAN THE CONSTRUCTION, MAINTENANCE OR REPAIR OF THE PLANT FACILITY DESCRIBED IN THE TITLE BLOCK.
INSTRUMENT PIPING
STBY EMER DSL GEN BLDG
PLAN EL 261'-0"
NINE MILE POINT NUCLEAR STATION — UNIT 2
NIAGARA MOHAWK POWER CORPORATION
STONE & WEBSTER ENGINEERING CORPORATION
CHERRY HILL, N.J.
DRAWING NUMBER
12177-EK-404A-1
ORIGINAL ISSUE
FOR CONSTRUCTION
DESIGNED BY D. TALAROWSKI DRAWN BY D. TALAROWSKI
DSGN CHKD BY A. CANGIALOSI CHKD BY A. CANGIALOSI
AREAS 4
LEVELS
WORK PKG 81C
REP ENGR E. HUBNER
SUPV P. J. CONTE
HALF-SIZE
APP. CARD
ISSUE 0
TI
APERTURE
CARD
D