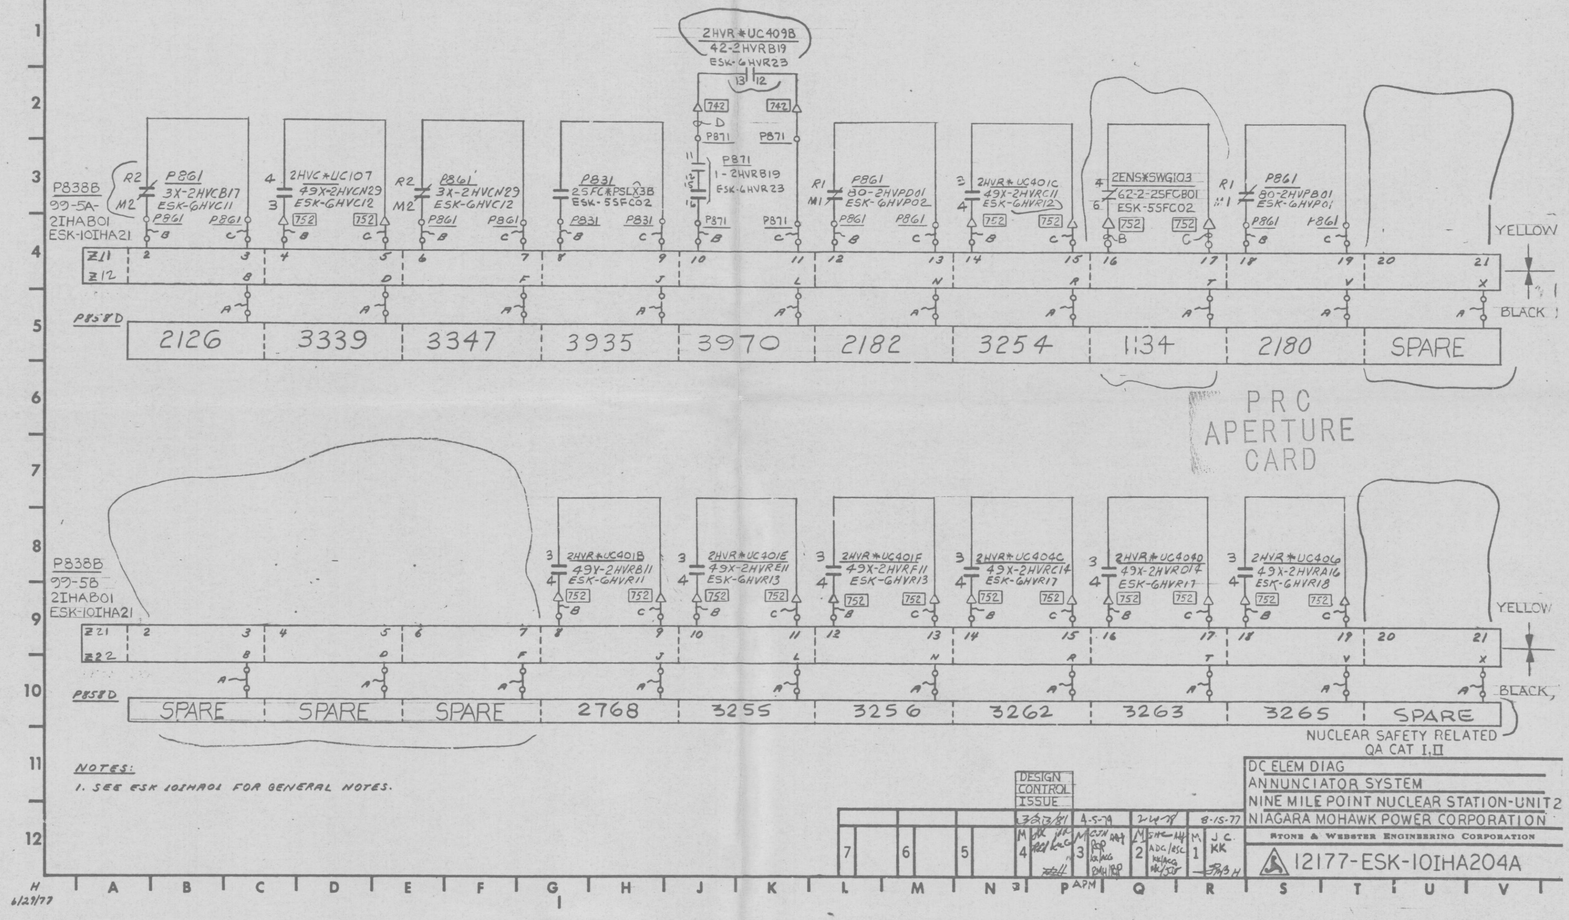

NOTES:

1. SEE ESK 10IHA01 FOR GENERAL NOTES.

DESIGN CONTROL ISSUE				
3	4-5-79	2-4-79	8-15-77	
4	3	2	1	

DC ELEM DIAG
ANNUNCIATOR SYSTEM
NINE MILE POINT NUCLEAR STATION-UNIT 2
NIAGARA MOHAWK POWER CORPORATION
STONE & WEBSTER ENGINEERING CORPORATION
12177-ESK-10IHA204A

D

6/23/77

A 9860.8