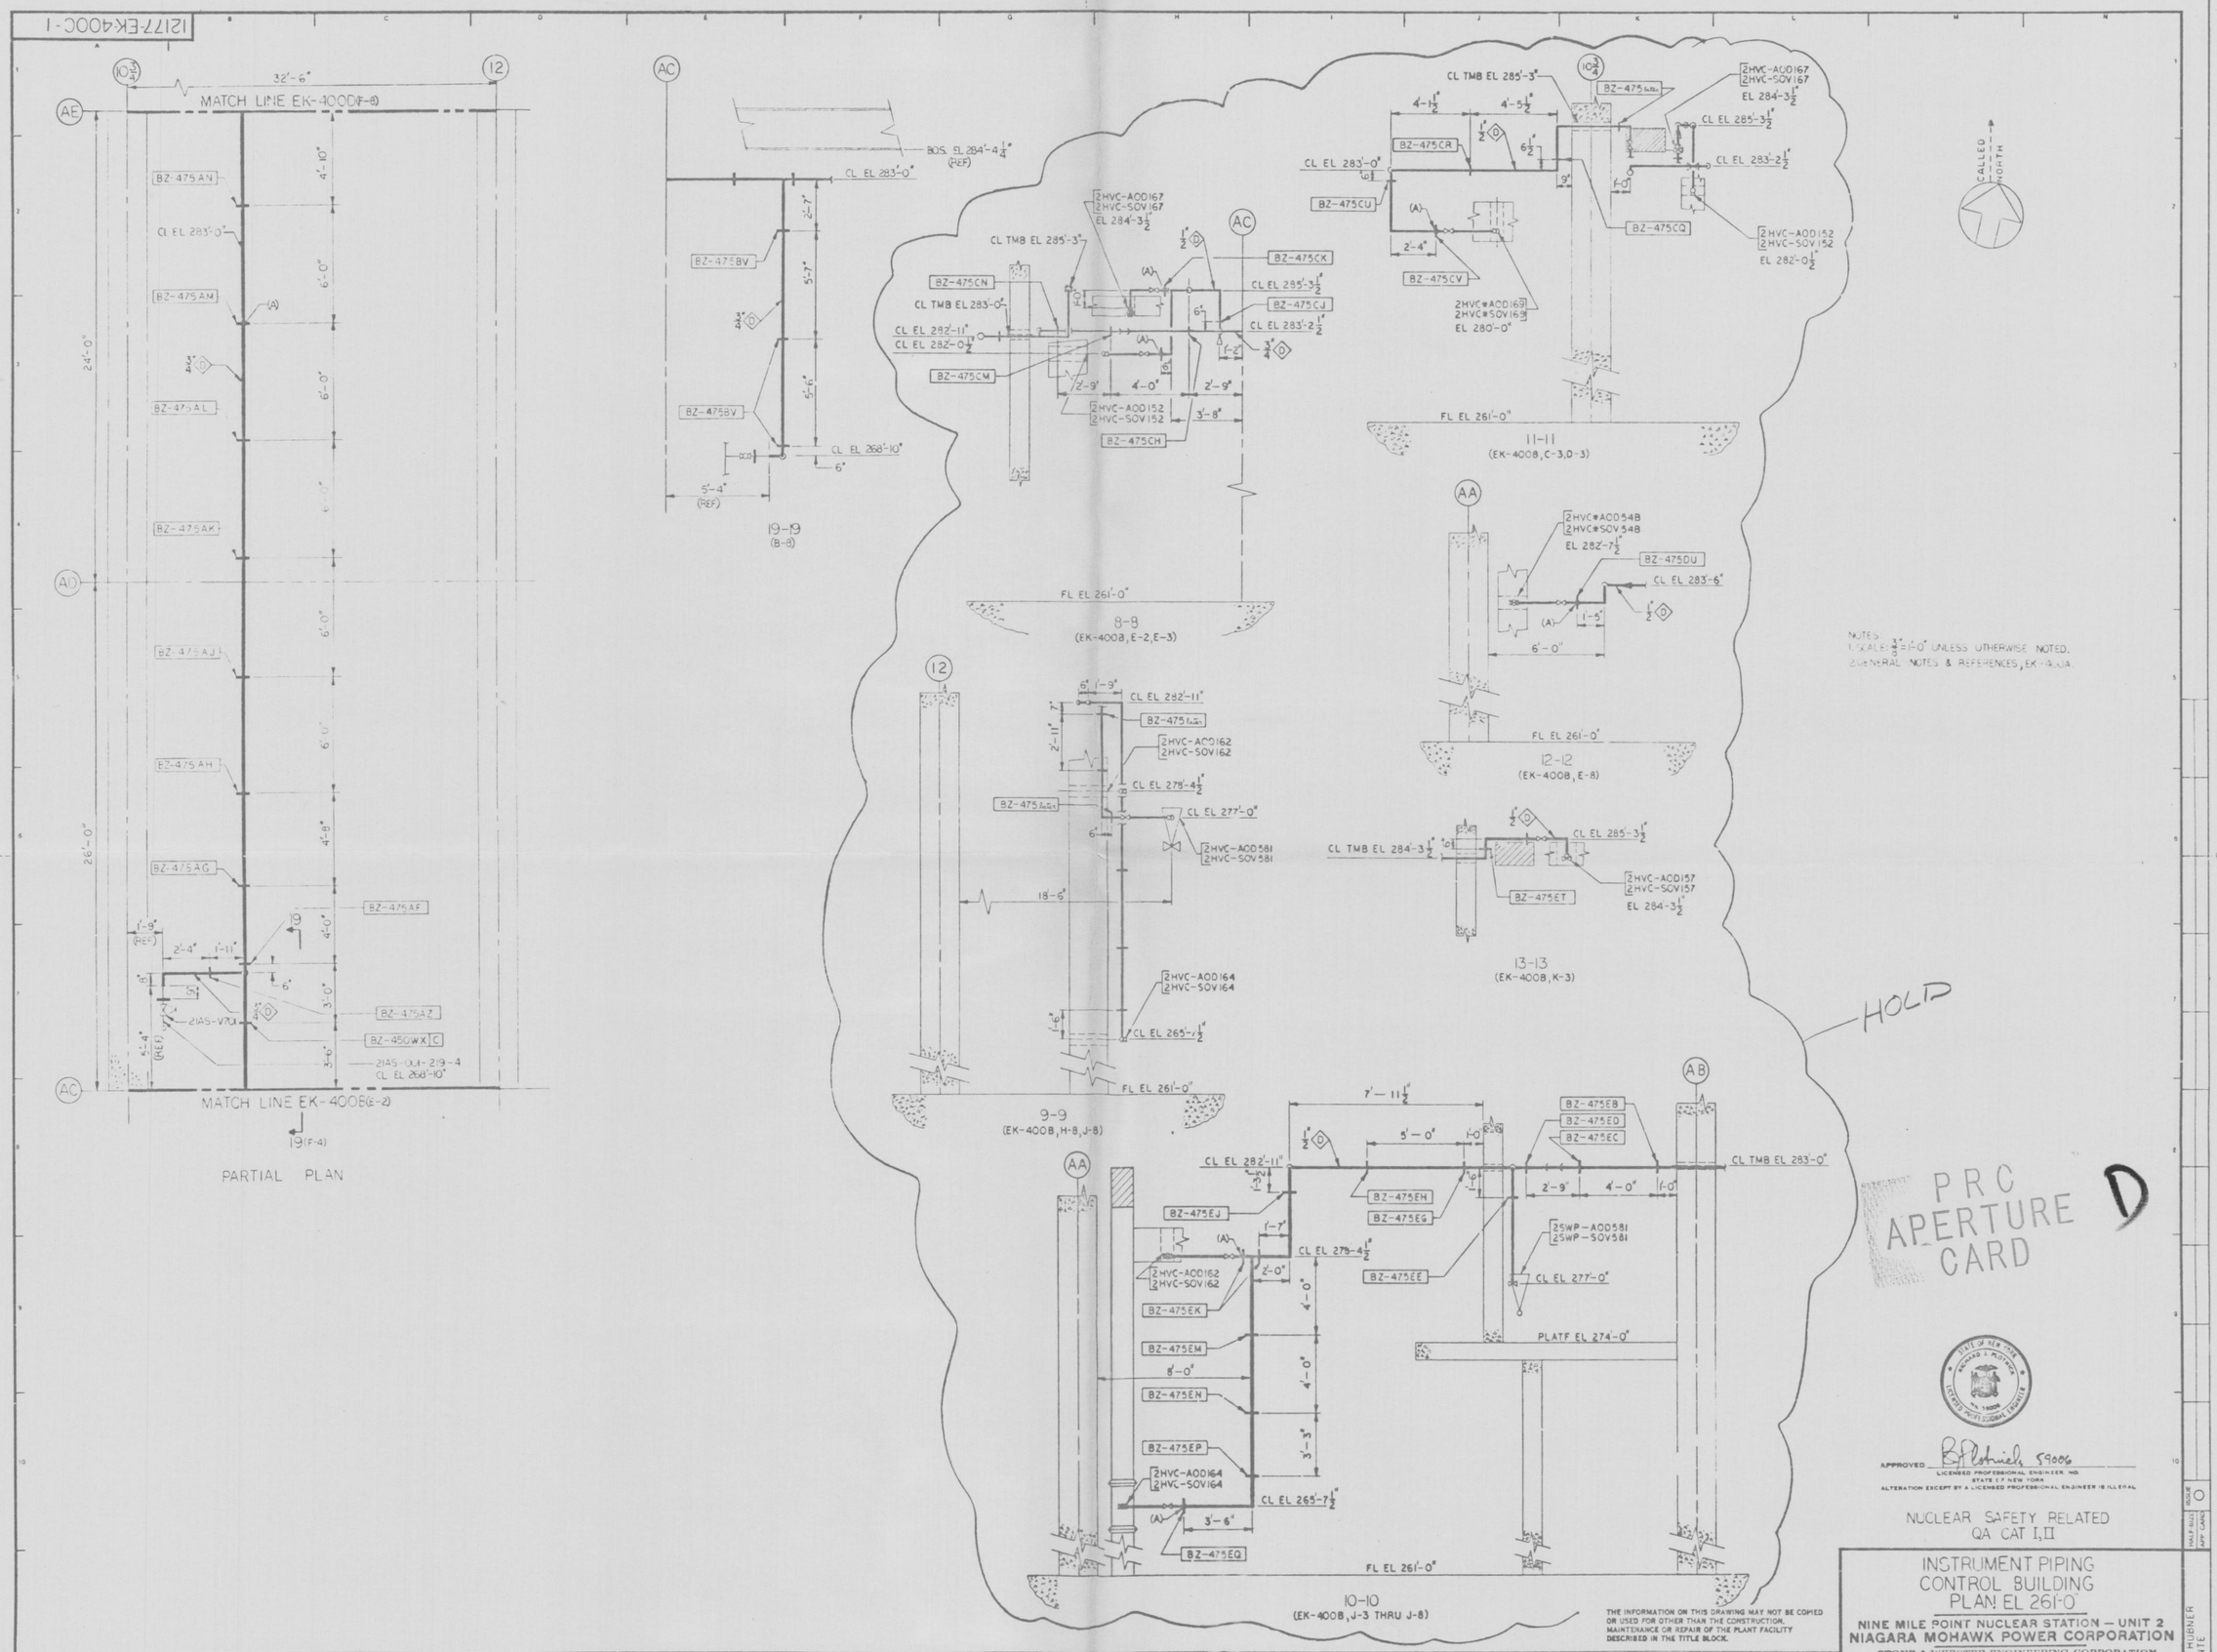
12177-EK-400C-1
MATCH LINE EK-400D(F-8)
MATCH LINE EK-400B(E-2)
PARTIAL PLAN
19-19
(B-8)
8-8
(EK-400B, E-2, E-3)
11-11
(EK-400B, C-3, D-3)
12-12
(EK-400B, E-8)
13-13
(EK-400B, K-3)
9-9
(EK-400B, H-8, J-8)
10-10
(EK-400B, J-3 THRU J-8)
CALLED NORTH
HOLD
NOTES:
1. SCALE: 3/8"=1'-0" UNLESS OTHERWISE NOTED.
2. GENERAL NOTES & REFERENCES, EK-400A.
PRC APERTURE CARD
D
APPROVED
LICENSED PROFESSIONAL ENGINEER, NO.
STATE OF NEW YORK
ALTERATION EXCEPT BY A LICENSED PROFESSIONAL ENGINEER IS ILLEGAL
NUCLEAR SAFETY RELATED
QA CAT I, II
THE INFORMATION ON THIS DRAWING MAY NOT BE COPIED OR USED FOR OTHER THAN THE CONSTRUCTION, MAINTENANCE OR REPAIR OF THE PLANT FACILITY DESCRIBED IN THE TITLE BLOCK.
ORIGINAL ISSUE
FOR CONSTRUCTION
INSTRUMENT PIPING
CONTROL BUILDING
PLAN EL 261'-0"
NINE MILE POINT NUCLEAR STATION — UNIT 2
NIAGARA MOHAWK POWER CORPORATION
STONE & WEBSTER ENGINEERING CORPORATION
CHERRY HILL, N.J.
DRAWING NUMBER
12177-EK-400C-1
DESIGNED BY E. OWEN
DRAWN BY J. BANICK
DSGN CHKD BY W. MAHLE
CHKD BY W. MAHLE
AREAS 4
LEVELS
WORK PKG 81C
REF ENGR E. HUBNER
SUPV. J. CONTE
ISSUE 0
HALF SIZE
APP CARD