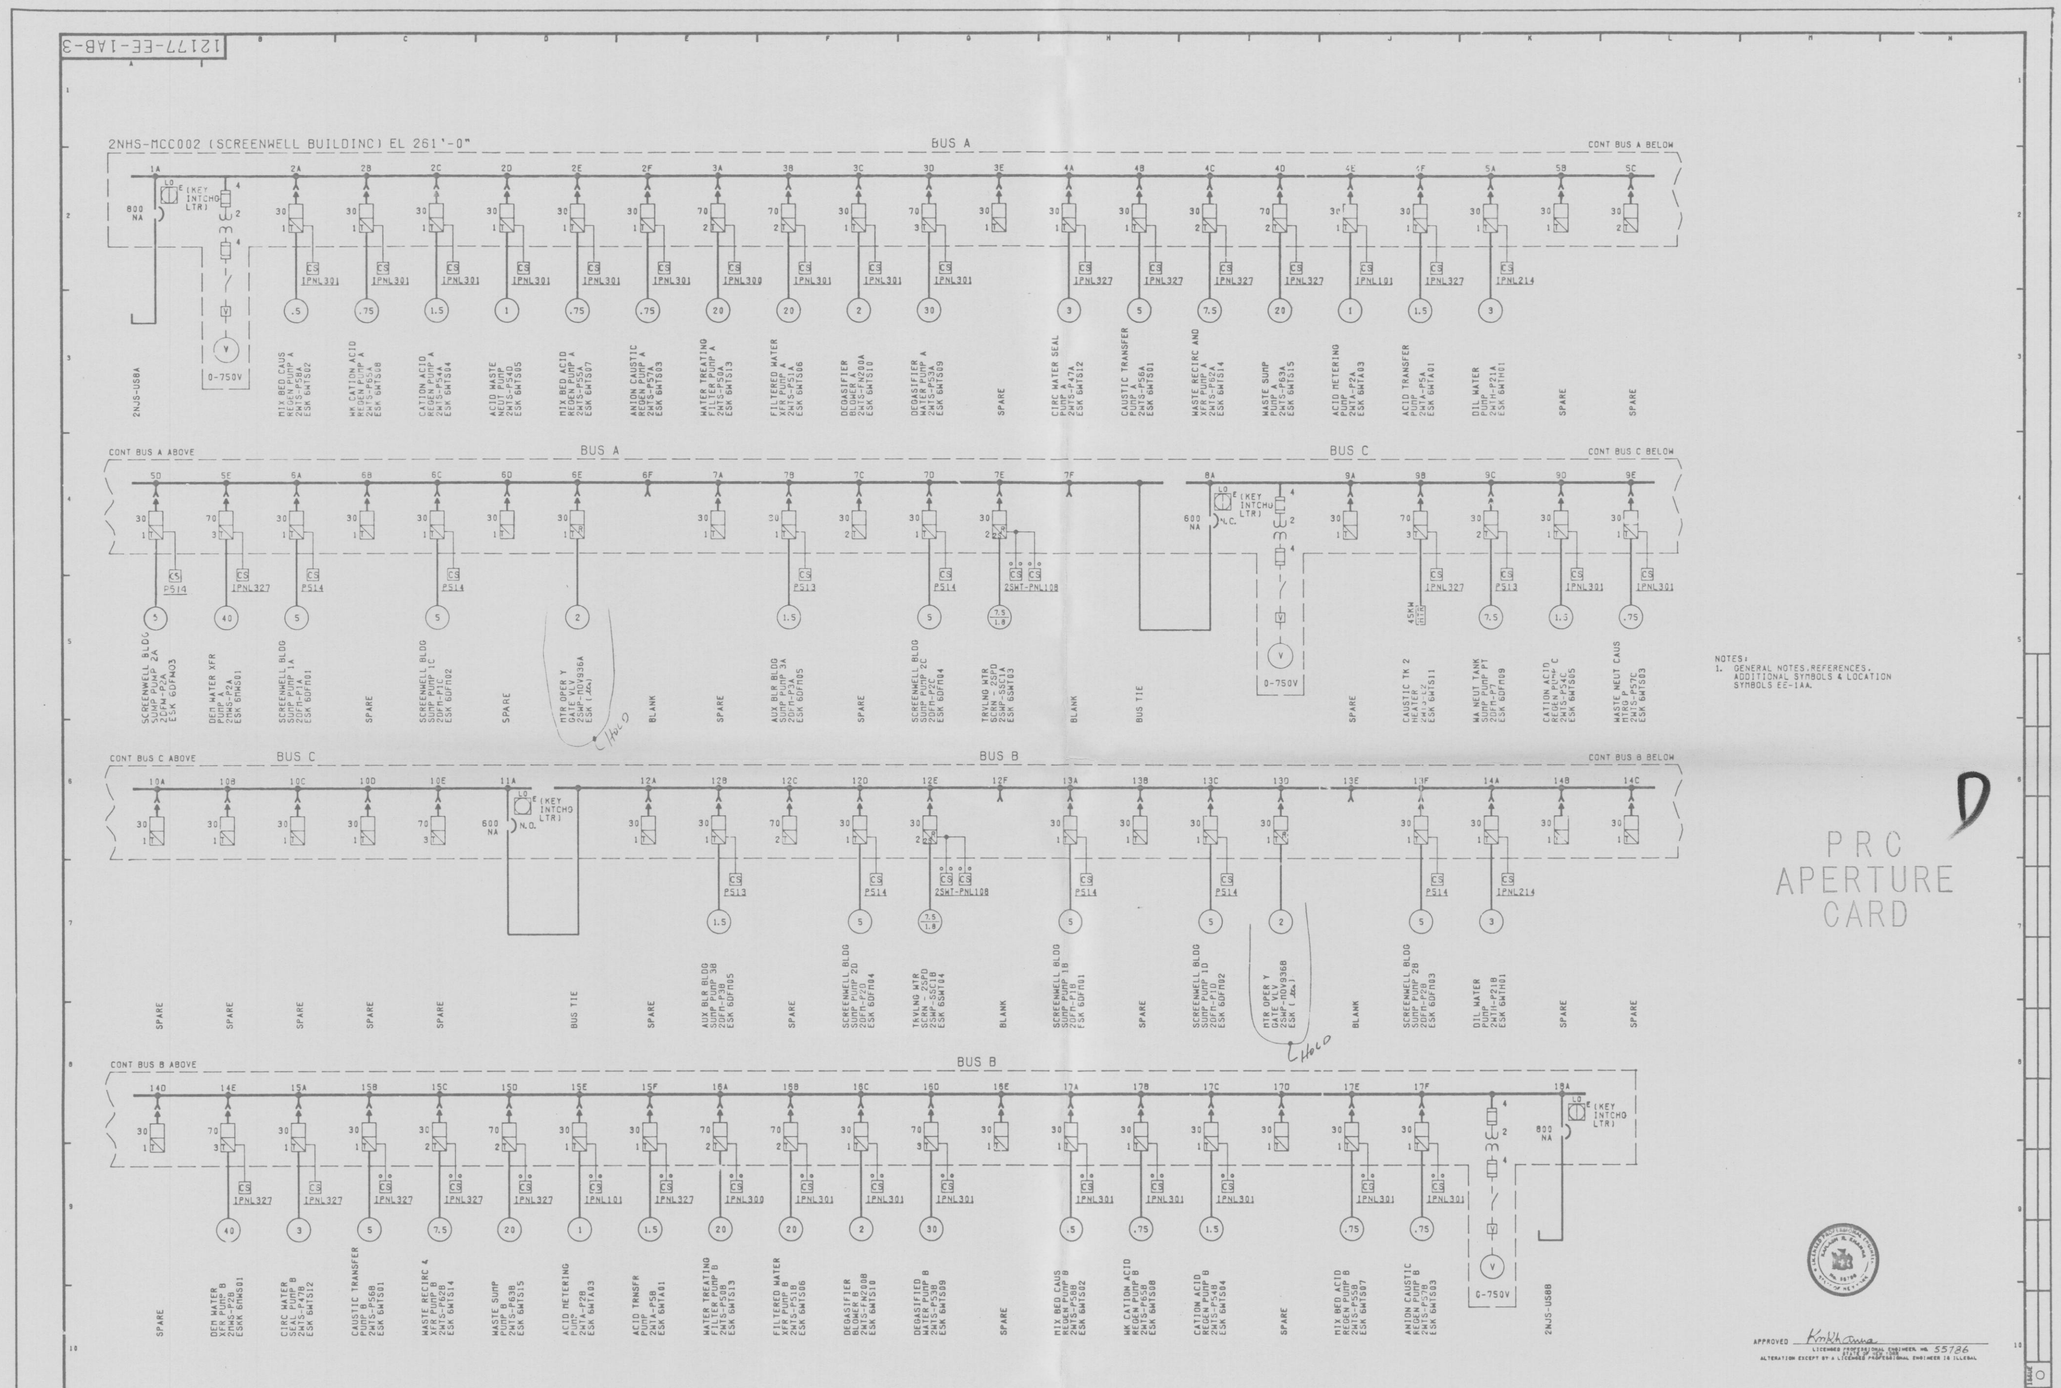

NOTES:
1. GENERAL NOTES, REFERENCES, ADDITIONAL SYMBOLS & LOCATION SYMBOLS EE-1AA.

D

PRC APERTURE CARD

APPROVED Kmkhanna
LICENSED PROFESSIONAL ENGINEER, NO. 55786
STATE OF NEW YORK
ALTERATION EXCEPT BY A LICENSED PROFESSIONAL ENGINEER IS ILLEGAL

QA CAT II

THE INFORMATION ON THIS DRAWING MAY NOT BE COPIED OR USED FOR OTHER THAN THE CONSTRUCTION, MAINTENANCE OR REPAIR OF THE PLANT FACILITY DESCRIBED IN THE TITLE BLOCK.

ISSUE	DESCRIPTION	CHKD	CORRECT	APPR
8	REVISED AND REDRAWN			
2	SUPERSEDED BY DWG-EE-1AB-3	PJC CL		
1	ORIGINAL ISSUE FOR ENGINEERING ONLY	SHP RDC	ALI	RN SHP 1-7-76

600V ONE LINE DIAGRAM
2NHS-MCC002
SCREENWELL BUILDING

NINE MILE POINT NUCLEAR STATION-UNIT 2
NIAGARA MOHAWK POWER CORPORATION
STONE & WEBSTER ENGINEERING CORPORATION
CHERRY HILL, N.J.

DRAWING NUMBER 12177-EE-1AB-3

DESIGNED BY J.DAVIS DRAWN BY K.PEAKE
DSGN CHKD BY C.HENDERSON CHKD BY J.DAVIS

AREAS	LEVELS	HUBS PKG
5		33A

DSGN CHKD A.GWAL
DSG LDR P.HUHA