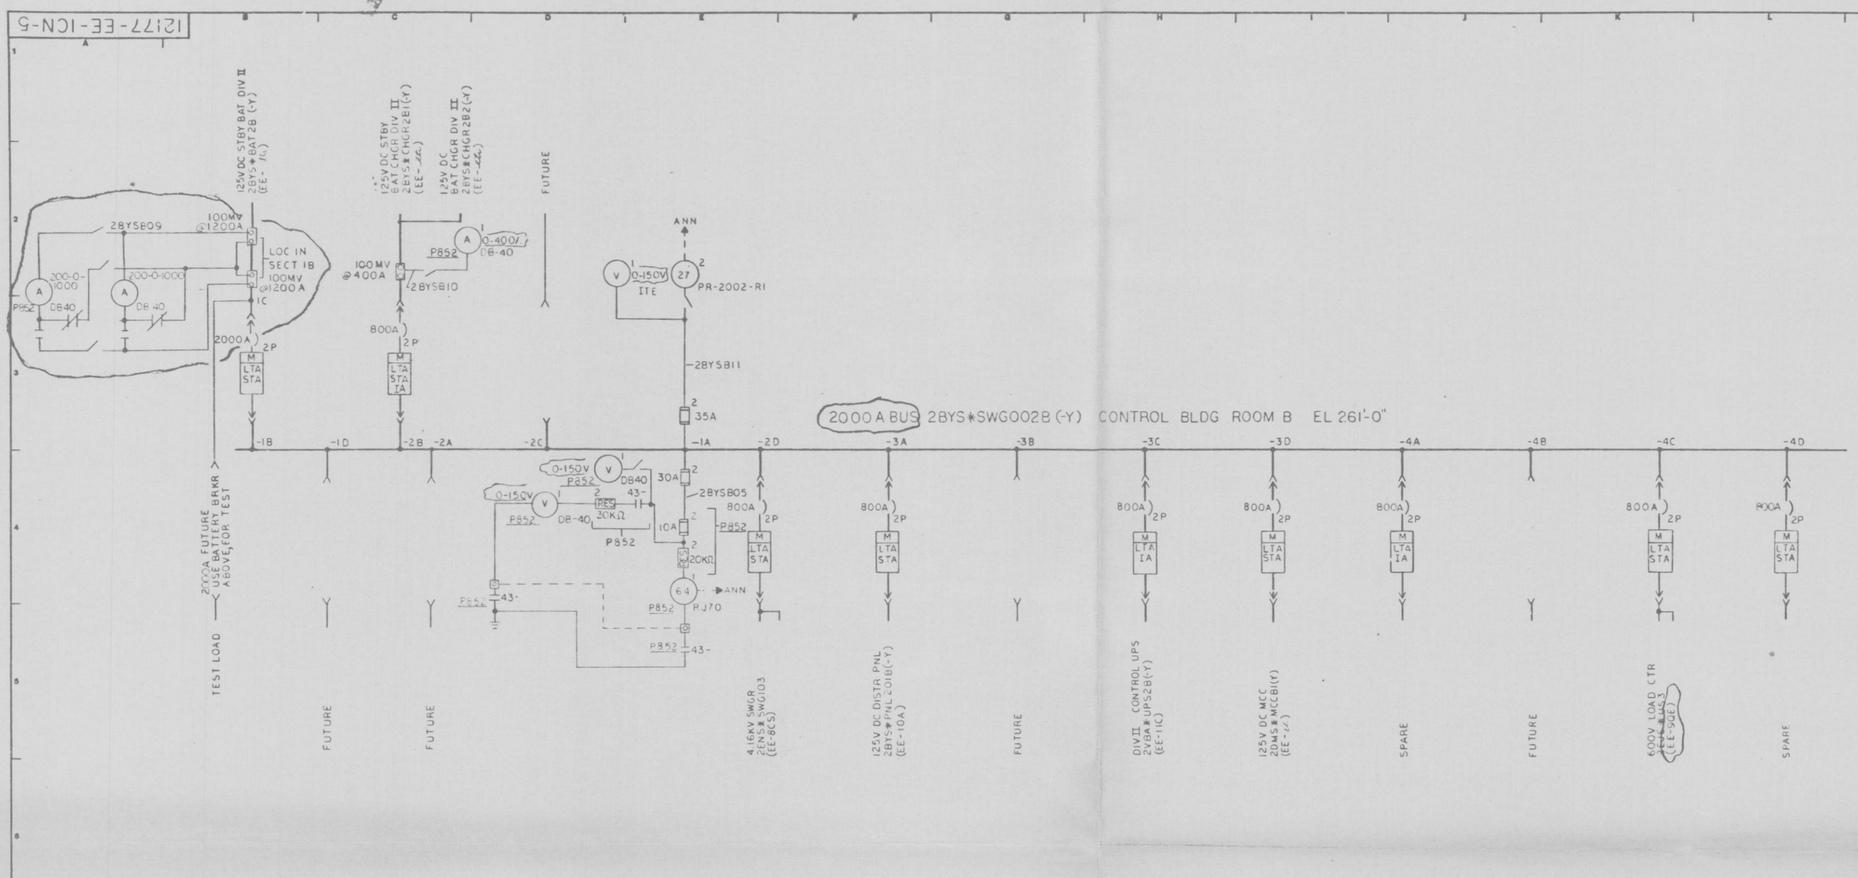

NOTE:
1. NOTES & REFERENCES EE-ICM.

D

PRC APERTURE CARD

NUCLEAR SAFETY RELATED
QA CAT I

APPROVED [signature]
LICENSED PROFESSIONAL ENGINEER, NO.
STATE OF NEW YORK
ALTERATION EXCEPT BY A LICENSED PROFESSIONAL ENGINEER IS ILLEGAL

TRIP SETTINGS LATER

THE INFORMATION ON THIS DRAWING MAY NOT BE COPIED OR USED FOR OTHER THAN THE CONSTRUCTION, MAINTENANCE OR REPAIR OF THE PLANT FACILITY DESCRIBED IN THE TITLE BLOCK.

ISSUE	DESCRIPTION	CHKD	CORR	APPR	DATE
6	SEE RECORD OF DRAWING BCE-ICN-5				
5	PDRCN-BYS0003 SEE RECORD OF DWG CHANGES BCE-ICN-4				
4	ISSUED FOR DESIGN REVIEW SEE RECORD OF DRAWING CHANGES BCE-ICN-3				
3	SEE RECORD OF DWG CHANGES BCE-ICN-2				
2	ORIGINAL ISSUE				

125V DC ONE LINE DIAGRAM
EMERGENCY SWITCHGEAR
2BYS*SWG002B

NINE MILE POINT NUCLEAR STATION — UNIT 2
NIAGARA MOHAWK POWER CORPORATION
STONE & WEBSTER ENGINEERING CORPORATION
BOSTON, MASS.

10-CH

DRAWING NUMBER 12177-EE-ICN-5

AREAS	LEVELS	WORK PKG
4		33A

Designed by G. WEINBERG Drawn by G. WEINBERG
Des. Chk'd by C. HENDERSON Chk'd by P. HUHA

Engineer K. KHANNA
SQD LDR: C. LANE