12177-EE-1AX-3

2EHS*MCC303 (CONTROL ROOM) EL 261'-0" YELLOW — BUS B — CONT BUS B BELOW

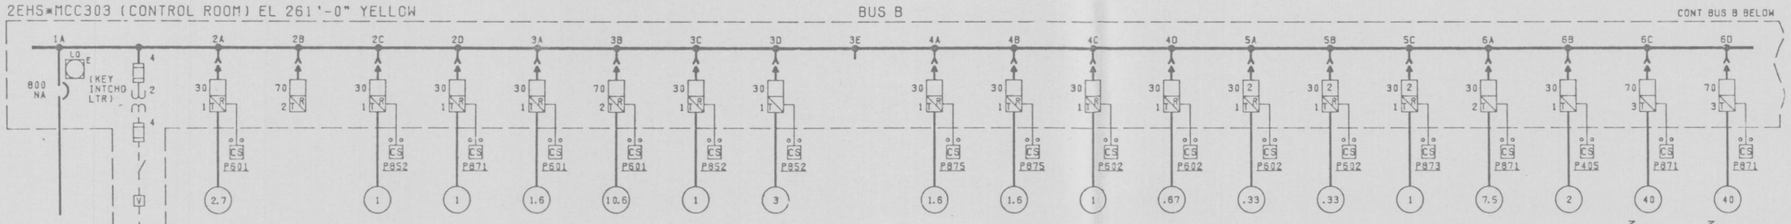

CONT BUS B ABOVE — BUS B — CONT BUS B BELOW

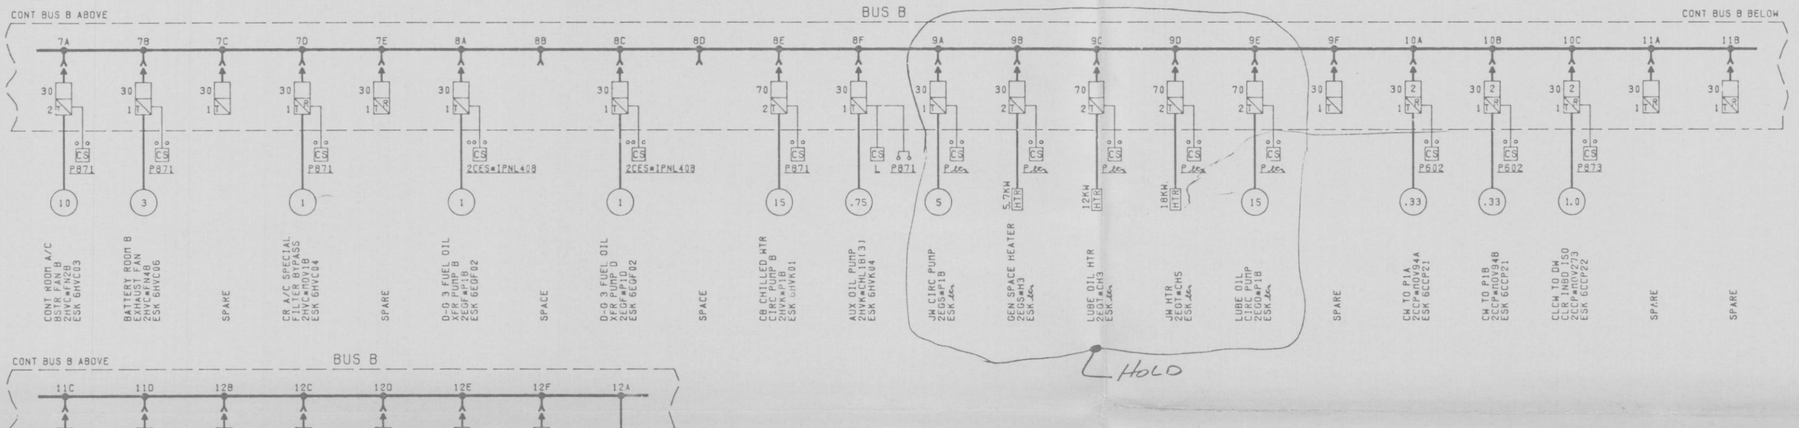

CONT BUS B ABOVE — BUS B

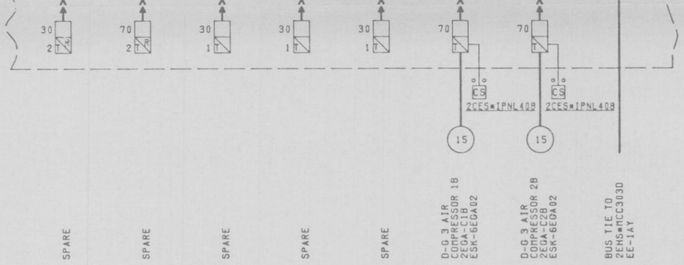

NOTES:
1. GENERAL NOTES, REFERENCES, ADDITIONAL SYMBOLS & LOCATION SYMBOLS EE-1AA.

PRO APERTURE CARD

D

APPROVED _____
LICENSED PROFESSIONAL ENGINEER NO. 55786
STATE OF NEW YORK
ALTERATION EXCEPT BY A LICENSED PROFESSIONAL ENGINEER IS ILLEGAL

NUCLEAR SAFETY RELATED
QA CAT I

THE INFORMATION ON THIS DRAWING MAY NOT BE COPIED OR USED FOR OTHER THAN THE CONSTRUCTION, MAINTENANCE OR REPAIR OF THE PLANT FACILITY DESCRIBED IN THE TITLE BLOCK.

ISSUE	DESCRIPTION	CHKD	CORRECT
6			
5			
4			
3	REVISED AND REDRAWN		
2	SUPERSEDED BY DWG EE-1AX-3		
1	ORIGINAL ISSUE FOR ENGINEERING ONLY		

600V ONE LINE DIAGRAM 2EHS*MCC303 CONTROL ROOM BUILDING

NINE MILE POINT NUCLEAR STATION-UNIT 2
NIAGARA MOHAWK POWER CORPORATION
STONE & WEBSTER ENGINEERING CORPORATION
CHERRY HILL, N.J.

DRAWING NUMBER 12177-EE-1AX-3

DESIGNED BY	DRAWN BY	AREA	LEVEL	WORK PKG
J.DAVIS	V.BERTINO	4		33A

DSGN CHKD BY C.HENDERSON CHKD BY J.DAVIS

SHP AL LW KY LG ROC RN SHP 1/7/70

KEEP EMB K.KHANNA
RAD LIN C.LANE

HALF-SIZE ISSUE O
APT-CARD