12177-EE-1AW-3

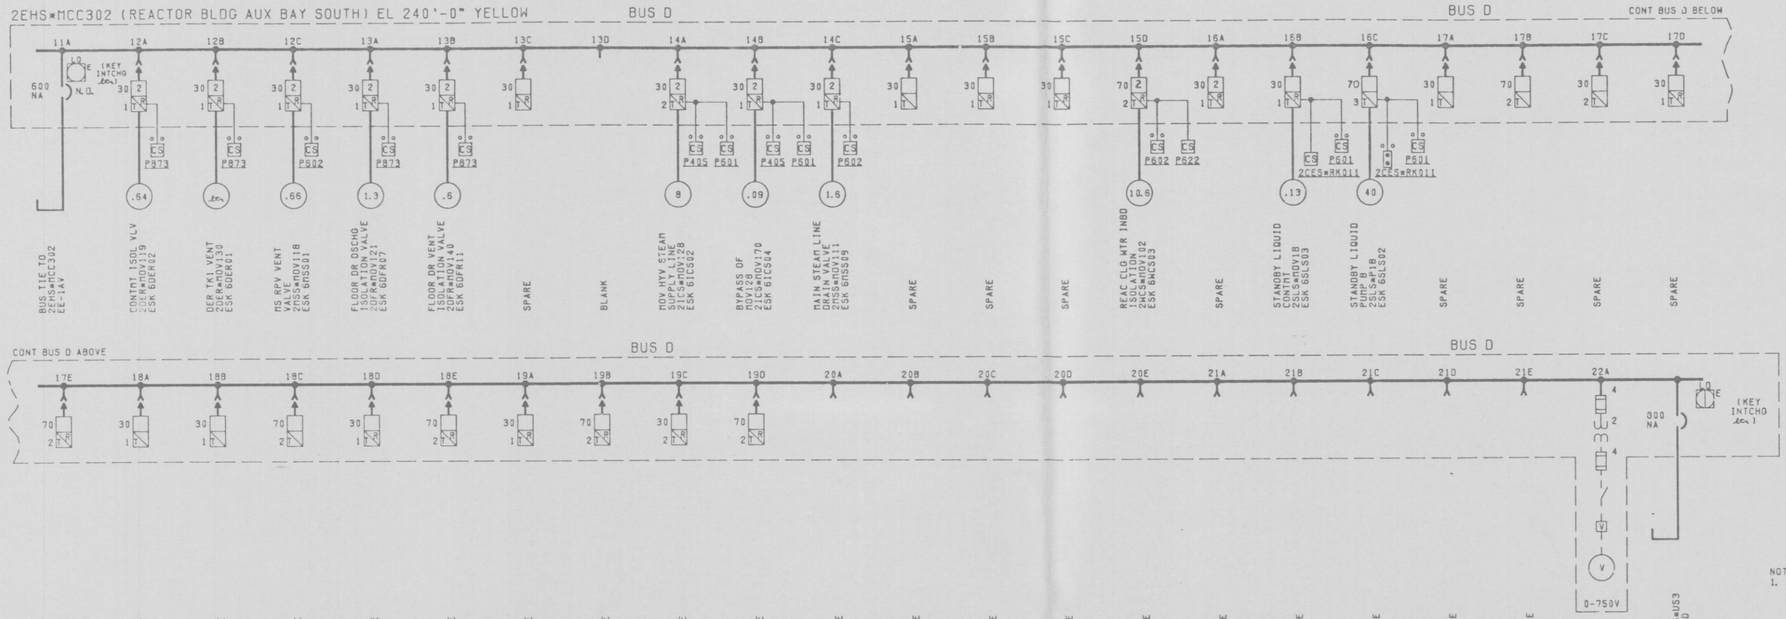

NOTES:
1. GENERAL NOTES, REFERENCES, ADDITIONAL SYMBOLS & LOCATION SYMBOLS EE-1AA.

D

PRC APERTURE CARD

APPROVED Kn Khanna
LICENSED PROFESSIONAL ENGINEER, NO. 55786
ALTERATION EXCEPT BY A LICENSED PROFESSIONAL ENGINEER IS ILLEGAL

NUCLEAR SAFTEY RELATED
QA CAT I

600V ONE LINE DIAGRAM 2EHS*MCC302 REACTOR BLDG AUX BAY SOUTH

NINE MILE POINT NUCLEAR STATION-UNIT 2
NIAGARA MOHAWK POWER CORPORATION
STONE & WEBSTER ENGINEERING CORPORATION
CHERRY HILL, N.J.

DRAWING NUMBER 12177-EE-1AW-3

DESIGNED BY J.DAVIS DRAWN BY D.BAKLEY DSGN CHKD BY C.HENDERSON CHKD BY J.DAVIS
AREAS 1 LEVELS HORX PRO 33A

GROUP CHARGE A.G.WAL BRANCH P.MUHA

ISSUE O

THE INFORMATION ON THIS DRAWING MAY NOT BE COPIED OR USED FOR OTHER THAN THE CONSTRUCTION, MAINTENANCE OR REPAIR OF THE PLANT FACILITY DESCRIBED IN THE TITLE BLOCK.

ISSUE	DESCRIPTION	CHKD	CORRECT	APPD
8				
5				
4				
3	REVISED & REDRAWN			
2	SUPERSEDED BY DWG 12177-EE-1AW-3	PJC CL	11-21	
1	ORIGINAL ISSUE FOR ENGINEERING ONLY	SHP RDC	ALLP RV TCG	RN SHP 1-7 -76