12177-EE-1AK-3

2NHS-MCC007 (SWITCHGEAR ROOM) EL 261'-0"

BUS A

BUS C

CONT BUS C BELOW

CONT BUS C ABOVE

BUS C

BUS B

CONT BUS B BELOW

CONT BUS B ABOVE

BUS B

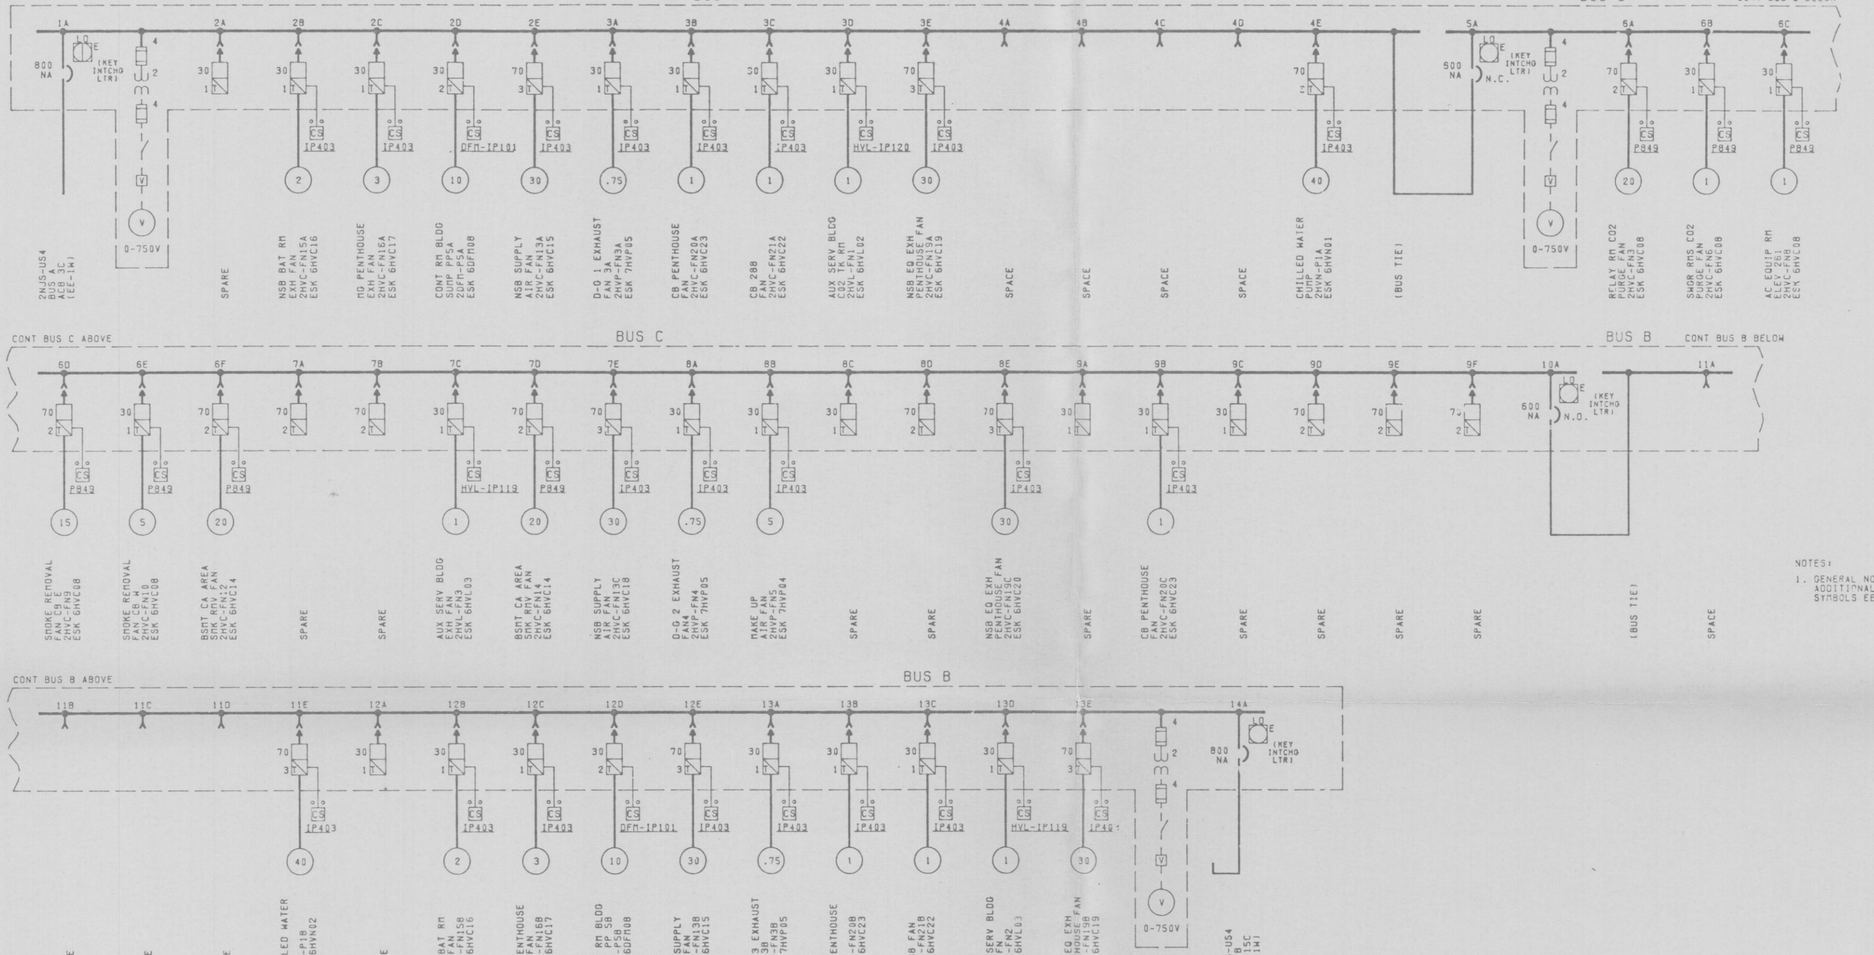

NOTES:

1. GENERAL NOTES, REFERENCES, ADDITIONAL SYMBOLS & LOCATION SYMBOLS EE-1AA.

APERTURE CARD

APPROVED _____
LICENSED PROFESSIONAL ENGINEER. NO. 55786
ALTERATION EXCEPT BY A LICENSED PROFESSIONAL ENGINEER IS ILLEGAL

QA CAT II

600V ONE LINE DIAGRAM 2NHS-MCC007 SWITCHGEAR ROOM

NINE MILE POINT NUCLEAR STATION-UNIT 2
NIAGARA MOHAWK POWER CORPORATION
STONE & WEBSTER ENGINEERING CORPORATION
CHERRY HILL, N.J.

DRAWING NUMBER 12177-EE-1AK-3

DESIGNED BY J.DAVIS DRAWN BY D.OOM
DRWG CHKD BY C.HENDERSON CHKD BY J.DAVIS

AREA 4 LEVEL — WORK PKG 33A

KEEP DRWG CLEAN K.KHANNA C.LANE

HALF-SIZE ISSUE O
APT CARD

ISSUE	DESCRIPTION	CHKD	CORRECT
3	REVISED & REDRAWN	RDC PE	KV
2	SUPERSEDED BY DWG. EE-1AK-3	PJC CAL	SHP ROC
1	ORIGINAL ISSUE FOR ENGINEERING ONLY	SHP ROC	PL KV TLO

THE INFORMATION ON THIS DRAWING MAY NOT BE COPIED OR USED FOR OTHER THAN THE CONSTRUCTION, MAINTENANCE OR REPAIR OF THE PLANT FACILITY DESCRIBED IN THE TITLE BLOCK.