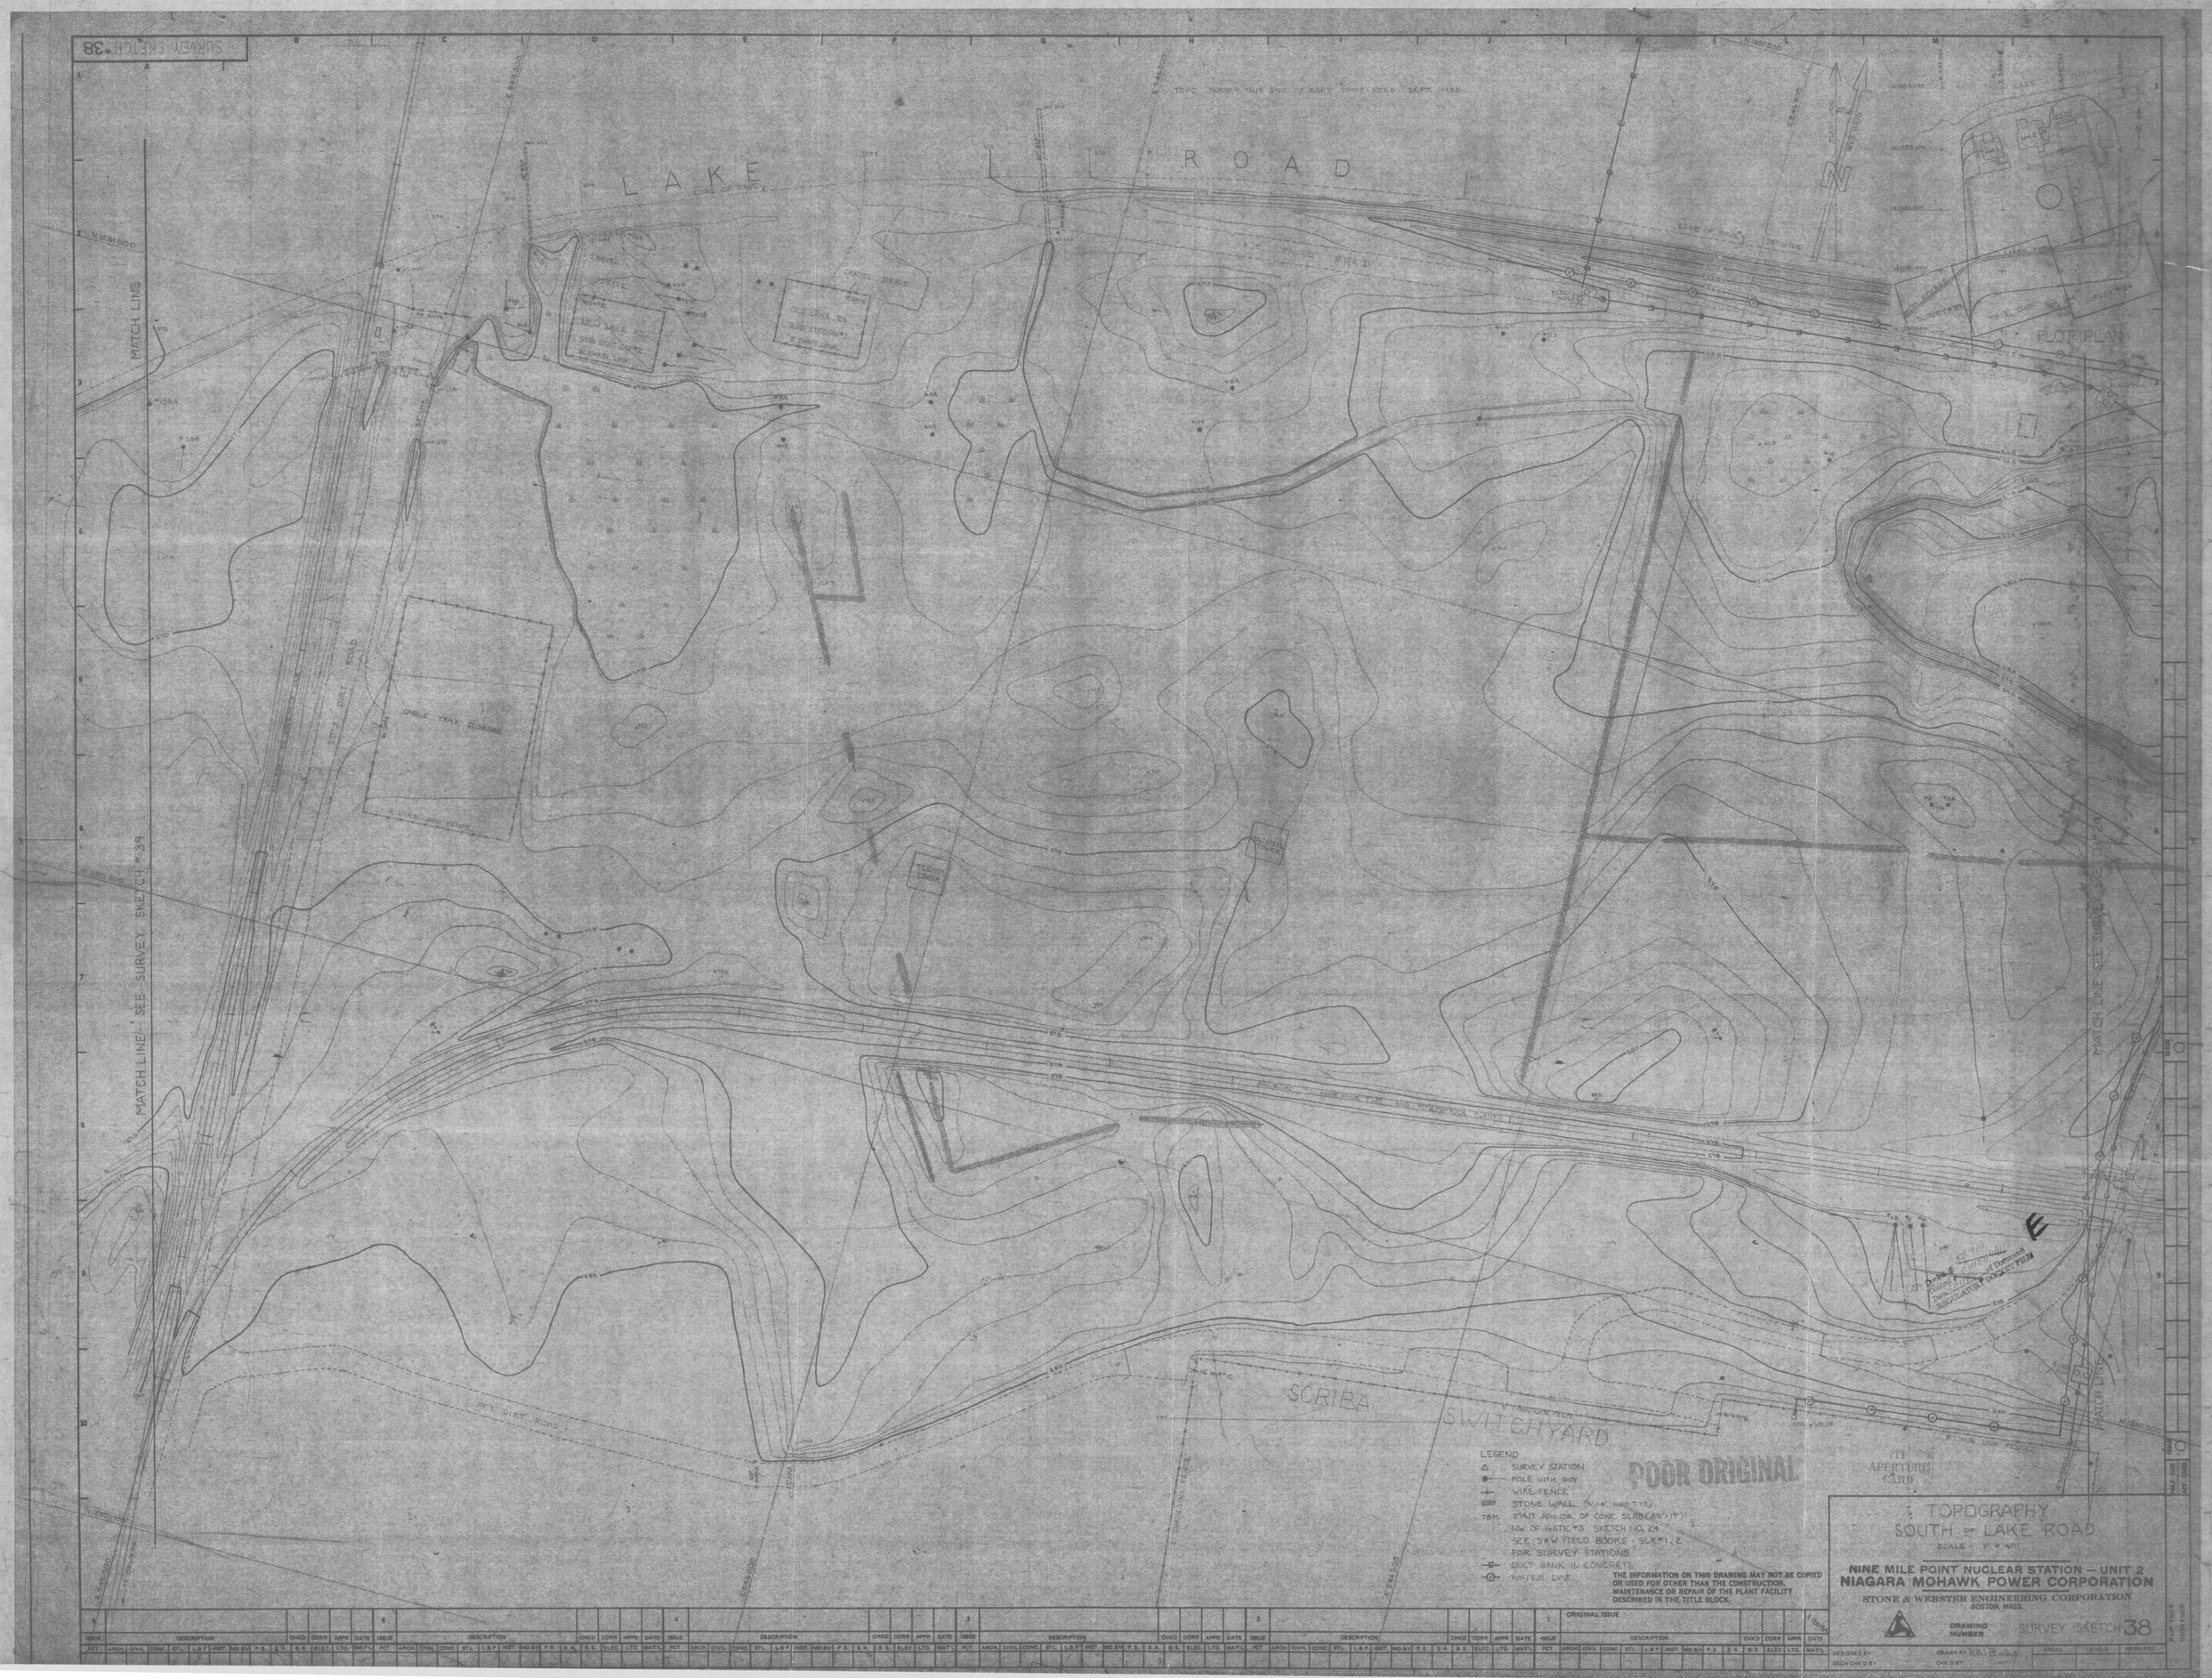
SURVEY SKETCH #38
LAKE ROAD
MATCH LINE
MATCH LINE - SEE SURVEY SKETCH #39
PLOT PLAN
SCRIBA SWITCHYARD
LEGEND
SURVEY STATION
POLE WITH GUY
WIRE FENCE
STONE WALL
TBM 274.17 N.W. COR. OF CONC. SLAB
NW OF GATE #3 SKETCH NO. 24
SEE S&W FIELD BOOKS - SLR #1, 2
FOR SURVEY STATIONS
DUCT BANK IN CONCRETE
WATER LINE
THE INFORMATION ON THIS DRAWING MAY NOT BE COPIED OR USED FOR OTHER THAN THE CONSTRUCTION, MAINTENANCE OR REPAIR OF THE PLANT FACILITY DESCRIBED IN THE TITLE BLOCK.
POOR ORIGINAL
TI APERTURE CARD
TOPOGRAPHY
SOUTH OF LAKE ROAD
SCALE - 1" = 40'
NINE MILE POINT NUCLEAR STATION — UNIT 2
NIAGARA MOHAWK POWER CORPORATION
STONE & WEBSTER ENGINEERING CORPORATION
BOSTON, MASS.
DRAWING NUMBER
SURVEY SKETCH 38
ORIGINAL ISSUE
DESIGNED BY
DRAWN BY
CHK'D BY
DESGN CHK'D BY
AREAS
LEVELS
HORIZ PKG
PLOT ENGR
DESGN ENGR
MAT'L
DATE
ISSUE
PCT
ARCH
CIVIL
CONC
STL
L&P
INST
MD&V
P.S.
S.A.
B.S.
ELEC
LTG
CHKD
CORR
APPR
DESCRIPTION