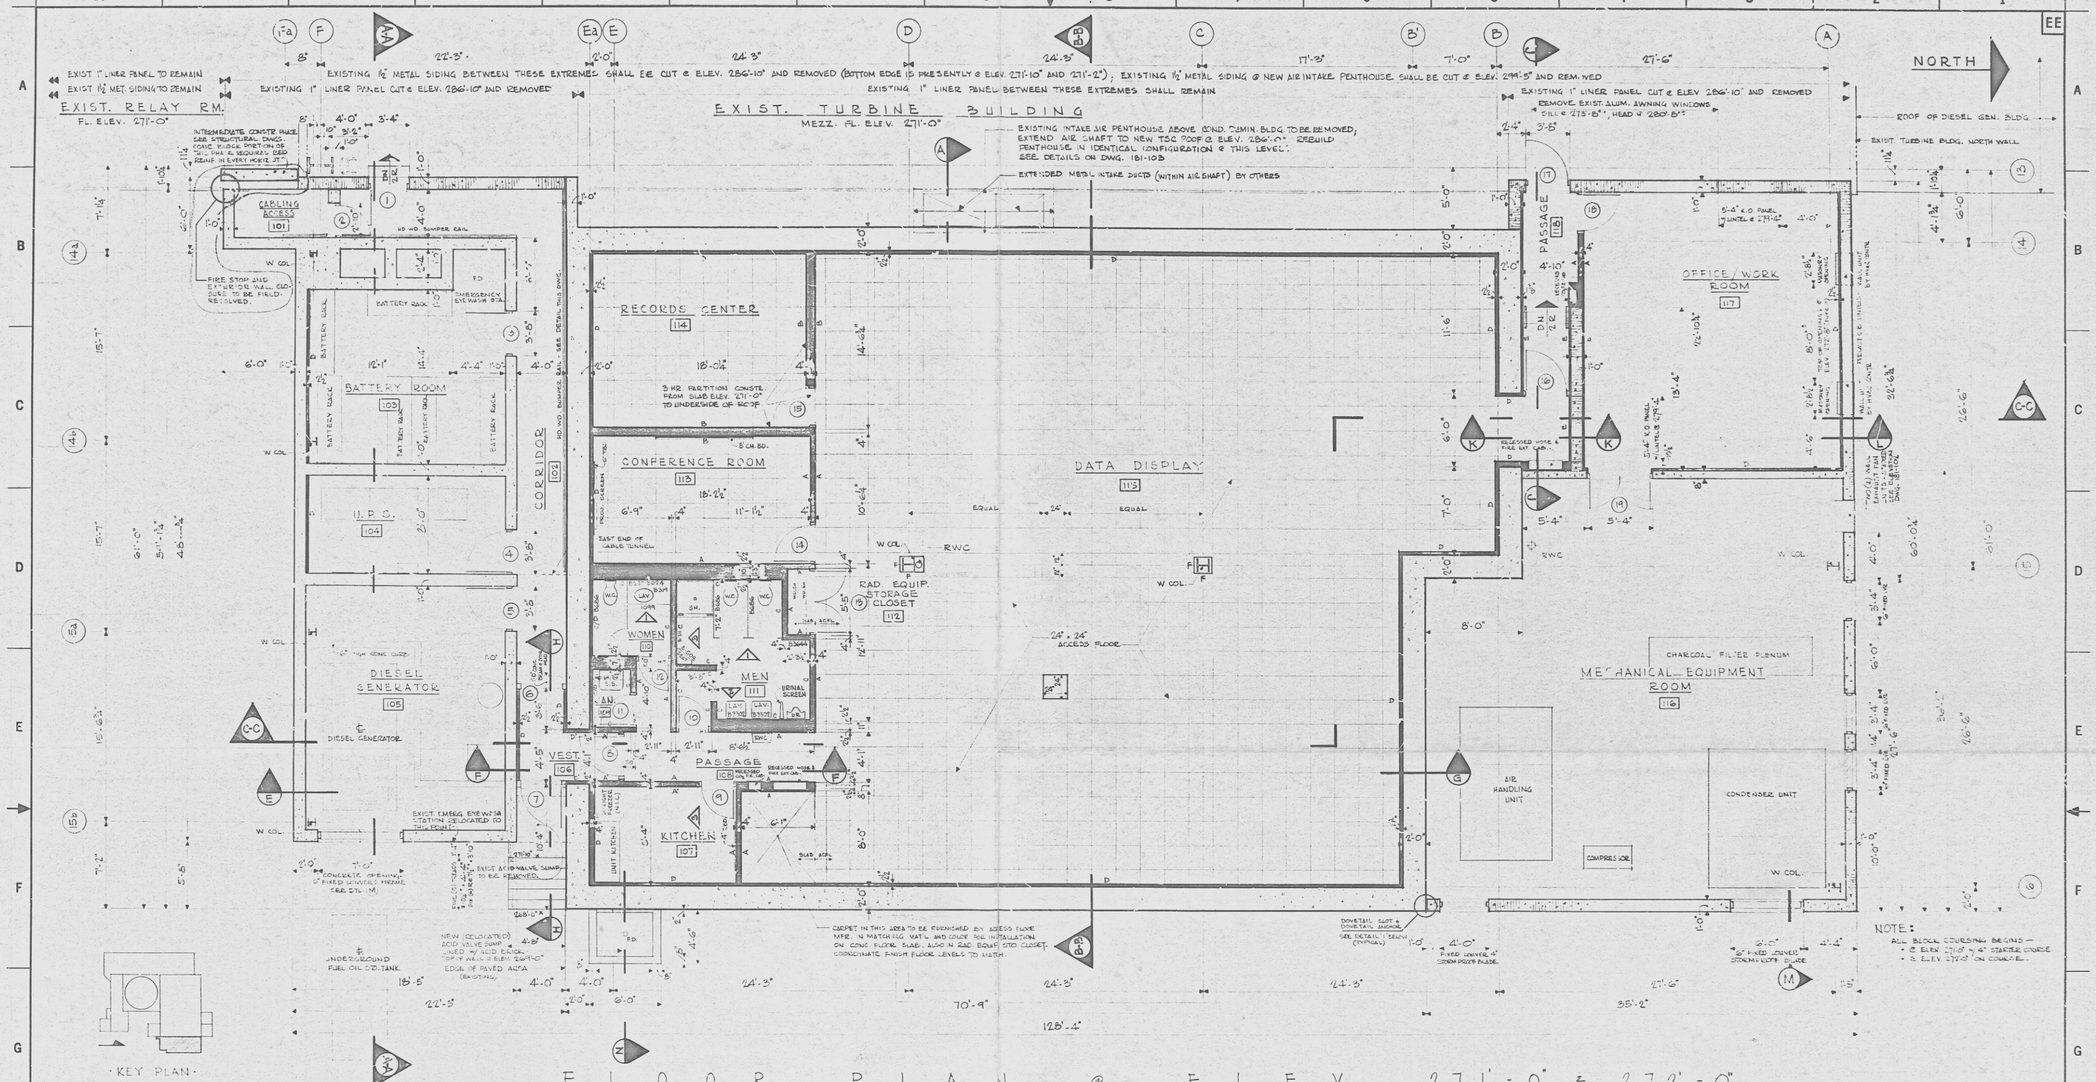

·KEY PLAN·

FLOOR PLAN @ ELEV. 271'-0" ± 272'-0"

1/4" = 1'-0"

ROOM FINISHES

ROOM NO.	SPACE	FLOOR MAT.	FLOOR FIN	BASE MAT.	BASE FIN	WALLS MAT.	WALLS FIN	WAINSCOT MAT.	WAINSCOT FIN	WAINSCOT HT.	CEILING MAT.	CEILING FIN	CEILING HT.	REMARKS
101	CASLING ACCESS	CONC.	SEE RM.	*	•	•	(SEE RM. FIN.)	•	•	•	CONST.	P.	•	* SEE RM. FLOOR ACCESS COVERS
102	CORRIDOR	CONC.	SEE RM.	VAT.	•	•	(SEE RM. FIN.)	•	•	•	ACT.	•	B'-0"	
103	BATTERY ROOM	CONC.	SEE RM.	*	•	•	(SEE RM. FIN.)	•	•	•	CONST.	P.	•	
104	U.P.S.	CONC.	SEE RM.	*	•	•	(SEE RM. FIN.)	•	•	•	CONST.	P.	•	
105	DIESEL GENERATOR	CONC.	SEE RM.	*	•	•	(SEE RM. FIN.)	•	•	•	CONST.	P.	•	
106	VESTIBULE	CONC.	SEE RM.	VAT.	•	VIN.	•	GPDW.	VF.	•	ACT.	•	B'-0"	
107	KITCHEN	CONC.	SEE RM.	VAT.	•	VIN.	•	GPDW.	VF.	•	ACT.	•	B'-0"	
108	PASSAGE	CONC.	SEE RM.	VAT.	•	VIN.	•	GPDW.	VF.	•	ACT.	•	B'-0"	
109	JANITOR	CONC.	SEE RM.	CMT.	*	•	•	GPDW.	P.	CT.	•	4'-0"	GPDW.	P.	B'-0"
110	WOMEN	CONC.	SEE RM.	CMT.	*	•	•	GT.	•	•	•	GPDW.	P.	B'-0"
111	MEN	CONC.	SEE RM.	CMT.		•	•	GT.	•	•	•	GPDW.	P.	B'-0"
112	RAD. EQ. STO. CLOSET	CONC.	SEE RM.	CPT.	*	VIN.	•	GPDW.	P.	•	•	•	ACT.	•	B'-0"
113	CONFERENCE	CONC.	* *	ACFL.	CPT.	VIN.	•	GPDW.	VF.	•	•	•	ACT.	•	B'-6"
114	RECORDS CENTER	CONC.	* *	ACFL.	CPT.	VIN.	•	GPDW.	VF.	•	•	•	ACT.	•	B'-6"
115	DATA DISPLAY	CONC.	* *	ACFL.	CPT.	VIN.	•	GPDW.	VF.	•	•	•	ACT.	•	B'-6"
116	MECHANICAL	CONC.	* *	•	•	•	•	•	•	•	•	CONST.	P.	•	
117	OFFICE/WORK	CONC.	* *	VAT.	•	VIN.	•	GPDW.	VF.	•	•	•	ACT.	•	B'-6"
118	PASSAGE	CONC.	* *	VAT.	•	VIN.	•	GPDW.	VF.	•	•	•	ACT.	•	B'-6"

* & ** OVERHEAD IS EXISTING CONCRETE SLAB, WHICH IS TO BE STRIPPED OF ITS BUILT-UP ROOFING AND 1" WT. INSULATING CONCRETE FILL. CONDITION OF THE FOLLOWING SLABS (STRIPPINGS) WILL AFFECT FLOOR FINISHING, CAULKING, IN SPACES 115, 117 AND 118:

DOORS & FRAMES

DOOR NO.	DOOR SIZE WIDTH	DOOR SIZE HEIGHT	DOOR SIZE THICK	DOOR MATL.	DOOR TYPE	DOOR GLASS	DOOR LOUVRE WIDTH	DOOR LOUVRE HEIGHT	FRAME MATL.	FRAME TYPE	FRAME DETAILS JAMB	FRAME DETAILS HEAD	FRAME DETAILS SILL	FIRE RATING LABEL	FIRE RATING HOURS	HDWE. SET NO.	HDWE. ITEMS	REMARKS
1	3'-0"	7'-0"	1¾"	H.M.	F	•	•	•	H.M.	1	C	PCL		A	3 HR.	T.S.	ABCEHJ	
2	2'-6"	7'-0"	1¾"	H.M.	F	•	•	•	H.M.	1	C	PCL		B	½ HR.	101	ABCHJ	
3	3'-4"	7'-0"	1¾"	H.M.	F	•	•	•	H.M.	1	C	PCL		A	3 HR.	102	ABCHJ	
4	3'-4"	7'-0"	1¾"	H.M.	F	•	•	•	H.M.	1	C	PCL		A	3 HR.	102	ABCHJ	
5	3'-4"	7'-0"	1¾"	H.M.	F	•	•	•	H.M.	1	C	PCL		A	3 HR.	102	ABCHJ	
6	3'-4"	7'-0"	1¾"	H.M.	F	•	•	•	H.M.	1	D	(CNS)		A	3 HR.		ACEHJ	* MAX 100H
7	3'-4"	7'-0"	1¾"	H.M.	V	•	•	•	H.M.	1	D.E.	(CNS)	TH-1	B	½ HR.	EXT.	ADCEH, L*	* MAX 100H
8	3'-4"	7'-0"	1¾"	H.M.	V	•	•	•	H.M.	1	A**	A**		A	3 HR.		ACEHJ, L* SEE (8)	** MAX 100H
9	2'-8"	7'-0"	1¾"	H.M.	L.A.	9"W x 11½"H	10½"	9"	H.M.	1	A	A		•	•	108	ABCHJ	
10	2'-6"	7'-0"	1¾"	H.M.	L.A.	•	12"	10"	H.M.	1	A	A	TH-2	•	•		ACSHJ	
11	2'-6"	7'-0"	1¾"	H.M.	L.A.	•	12½"	3½"	H.M.	1	A	A	TH-2	•	•	106	ABHJ	
12	2'-6"	7'-0"	1¾"	H.M.	L.A.	•	12½"	3½"	H.M.	1	A	A	TH-2	•	•		ACSHJ	
13	2'-6"	7'-0"	1¾"	H.M.	L.A.	•	12½"	3½"	H.M.	3	A	A		•	•	115	ABF	
14	3'-0"	7'-0"	1¾"	H.M.	L.A.	9"W x 11½"H	54½"	3½"	H.M.	1	A	A		•	•	115	ABCJ	
15	3'-0"	7'-0"	1¾"	H.M.	F	•	•	•	H.M.	1	C	D		A	3 HR.	115	ABCHJ	
16	3'-4"	7'-0"	1¾"	H.M.	V	10½"x10½"	•	•	H.M.	2	F	A		•	•	118	ABCDEH, L*	* MAX 100H
17	3'-4"	7'-0"	1¾"	H.M.	F	•	•	•	H.M.	2	C	PCL		A	3 HR.	T.S.	ABCDEH, L*	* MAX 100H
18	2'-6"	7'-0"	1¾"	H.M.	9"W x 11½"H	54½"	3½"	H.M.	1	C.A	A			•	•	115	ABCJ	
19	2'-6"	8'-0"	1¾"	H.M.	F	•	•	•	H.M.	4	C	PCL		•	•	117	ABCEHJ	

ACFL ACOUSTICAL CEILING
AC ACOUSTICAL
ACT ACOUSTICAL TILE
ADJ ADJUSTABLE
ALUM ALUMINUM
BRK BRICK
BLDG BUILDING
CPT CARPET
CER CERAMIC
CT CERAMIC TILE
CMT CEMENT MORTAR TILE
CHBD CHALKBOARD
CLG CEILING
CONC CONCRETE
CONST CONSTRUCTION
CPM CORK TILE ON MINITE
DN DOWN
DR DOOR
DWG DRAWING
EWC EMERGENCY WATER COOLER
ELEV ELEVATION
EXIST EXISTING
EXP EXPANSION
FIN FINISH
FE FIRE EXTINGUISHER
FEC FIRE EXTINGUISHER CAB.
FHS FIRE HOSE STATION
FR FRAME
FURR FURRING
GA GAUGE
GL GLASS
GYPSUM DRY WALL
HOLLOW METAL DOOR OR FRAME
HDWE HARDWARE
HM HOLLOW METAL
HOR HORIZONTAL
JAN JANITOR
JT JOINT
KO KNOCK OUT
LAV LAVATORY
LWC LIGHT WEIGHT CONCRETE
MAT MATERIAL
MAN MANHOLE
MBT MARBLE
MIN MINIMUM
MISC MISCELLANEOUS
NTS NOT IN CONTRACT
NIC NOT IN CONTRACT
OC ON CENTER
OPNG OPENING
OPP OPPOSITE
P PAINT
PT PAINT
PL PLATE
PCL PRELIMINARY CONC. LINTEL
RAD RADIOLOGICAL
RWC RAW WATER CONDUCTOR
REINF REINFORCED
RB RUBBER
RSC RIGID STEEL CONDUIT
SECT SECTION
SHELV SHELVING
ST STEEL
STC STEEL TROWEL
STO STORAGE
STRUCT STRUCTURAL
SUSP SUSPENDED
TMBD TACKBOARD
TH THRESHOLD
TERR TERRAZZO
UR URINAL
VCT VINYL COMPOSITION TILE
VIN VINYL
VAT VINYL ASBESTOS TILE
VF VINYL FABRIC
WC WATER CLOSET
W WIDE
WD WOOD
U.P.S. UNINTERRUPTIBLE POWER SUPPLY

ITEM	REF. SPEC. NO.	HARDWARE DESCRIPTION
A	T2107	HINGES
B	P2141	LOCKSET
C	3001	CLOSER (PB)
D	3001R	CLOSER (PA) + HOLD OPEN
E	P2076	PANIC DEVICE
F	1041	HEAD HOPE PASS
G	1400	PUSH PLATE
H	P2215	KICK PLATE
J	3406	STOPS
K	P2134	THRESHOLD
L		AIR SEAL

DOOR TYPES

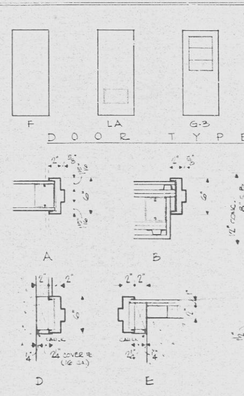

FRAME TYPES

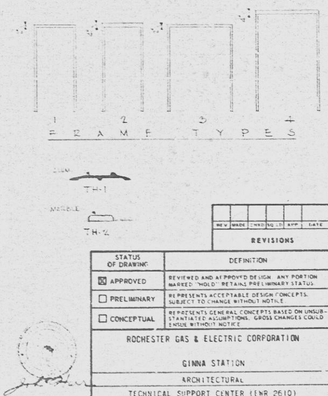

DETAILS

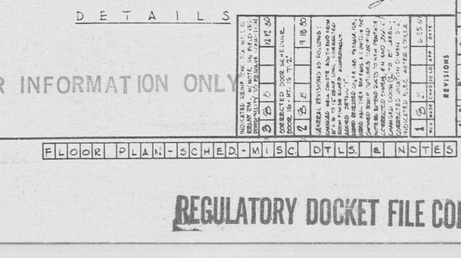

COR. WALL BUMPER RAIL DTLS.

3/4" = 1'-0"

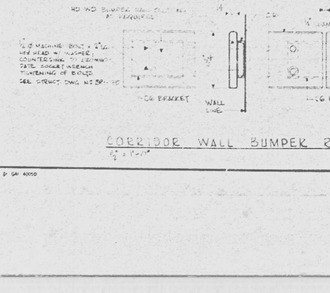

DETAIL "1"

1½" = 1'-0"

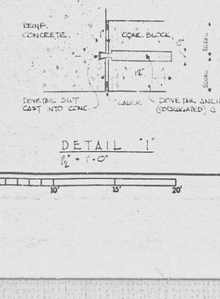

1/4" = 1'-0" 0 5' 10' 15' 20'

REVISIONS

STATUS OF DRAWING:	DEFINITION
☒ APPROVED	REVIEWED AND APPROVED BY DESIGN. ANY PORTION MARKED "HOLD" RETAINS PRELIMINARY STATUS
☐ PRELIMINARY	REPRESENTS ACCEPTABLE DESIGN CONCEPTS. SUBJECT TO CHANGE WITHOUT NOTICE
☐ CONCEPTUAL	REPRESENTS GENERAL CONCEPTS BASED ON UNSUBSTANTIATED ASSUMPTIONS. GROSS CHANGES COULD ENSUE WITHOUT NOTICE

ROCHESTER GAS & ELECTRIC CORPORATION

GINNA STATION

ARCHITECTURAL

TECHNICAL SUPPORT CENTER (UNR 2610)

FLOOR PLAN SCHEDULES, MISCELLANEOUS DETAILS, AND NOTES

GILBERT ASSOCIATES, INC. ENGINEERS AND CONSULTANTS READING, PA

SCALE	DRAFTING	ENGINEERING	INTERFACES
AS NOTED			

DRAWING NO.	SHEET NO.	REV. NO.
04 4903 181-101	5	

844903-000 DRAWING NUMBER KEY

FLOOR PLAN-SCHED-MISC DTLS & NOTES

FOR INFORMATION ONLY

D

REGULATORY DOCKET FILE COPY

8106110469

Docket # 50-244
Control # 8106110456
Date 6-08-81 of Document
REGULATORY DOCKET FILE