8770-G-069

PLAN EL.-0.50

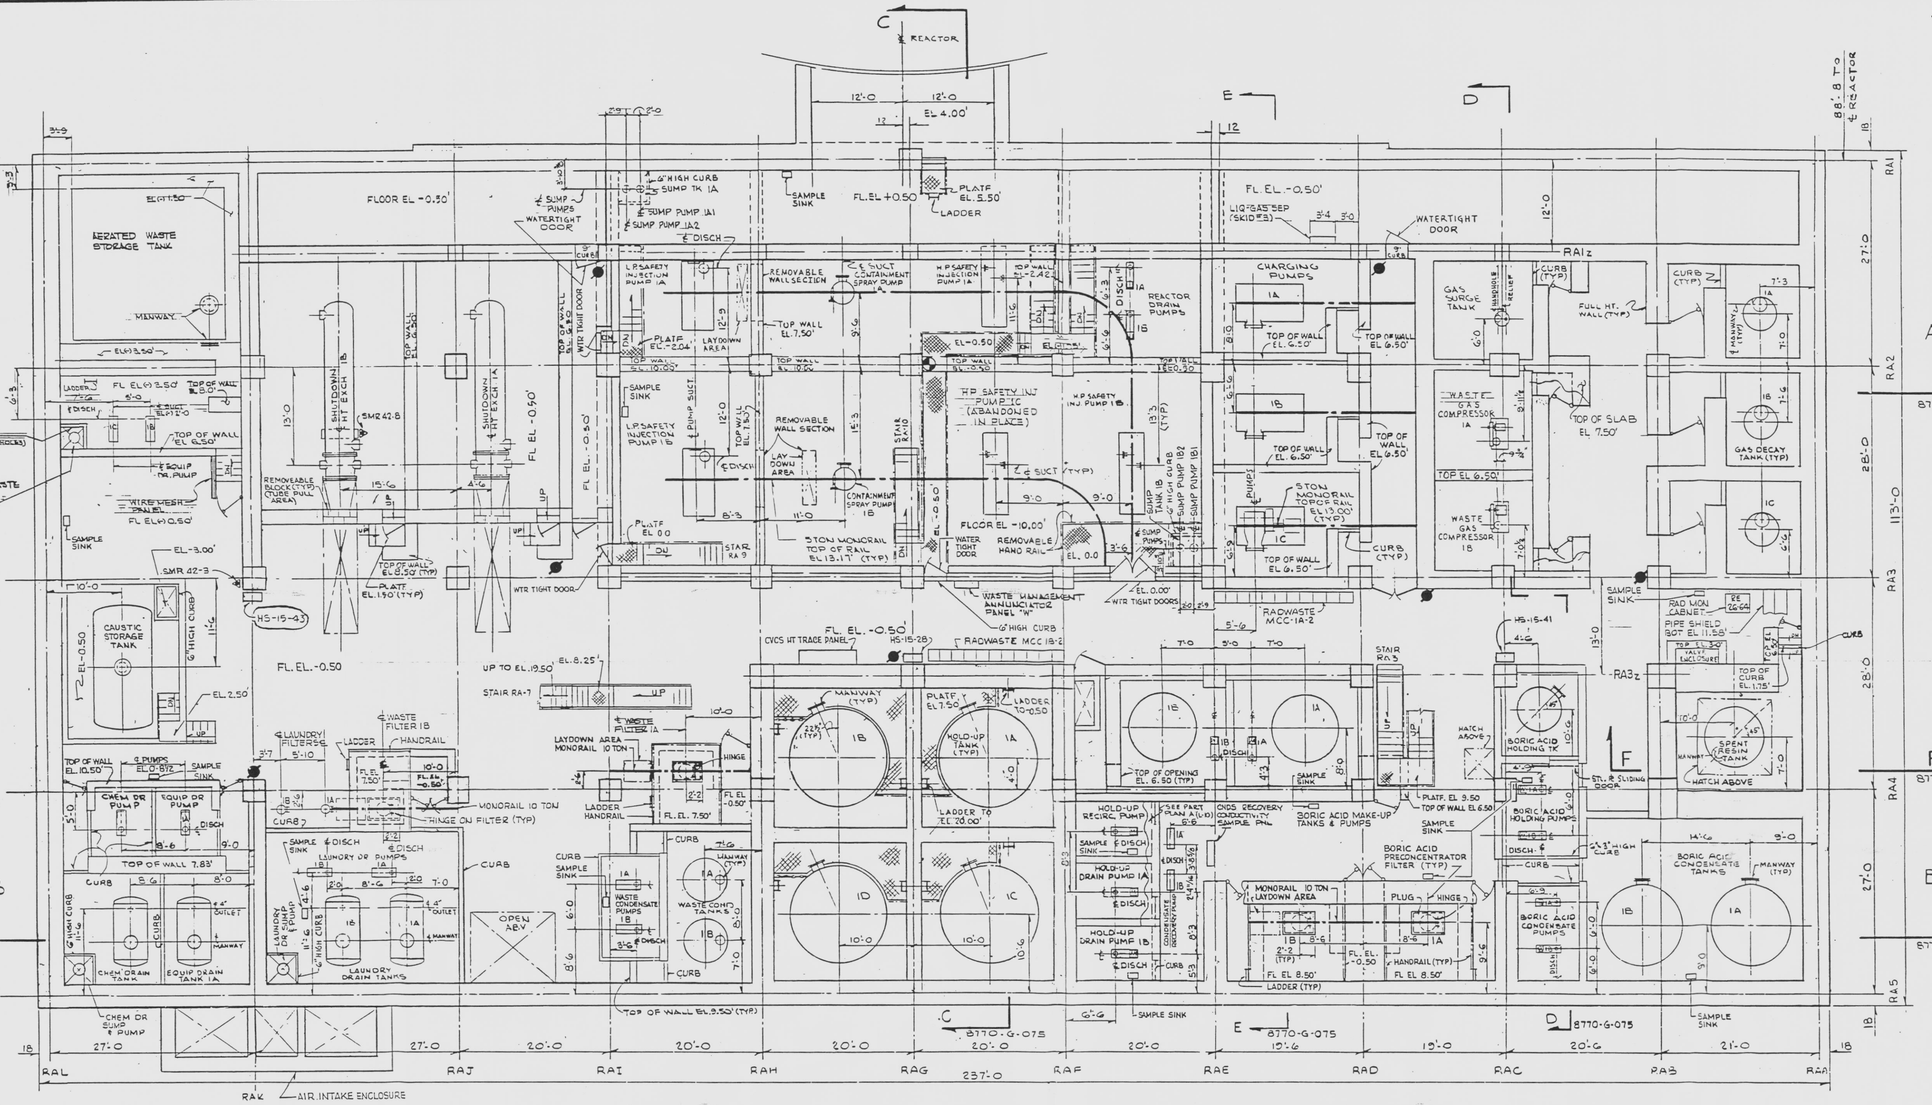

LEGEND

- HOSE STATION
- FIRE EXTINGUISHER, DRY CHEMICAL TYPE. CO_2 TYPE, PRESS. WTR TYPE.
- SEISMIC MONITOR
- PERSONNEL ACCESS CONTROL DOOR GATE

REFERENCE DRAWINGS

SITE PLAN	2998-G-058
ENLARGED PLOT PLAN	2998-G-059
GENERAL ARRANGEMENT	
REACTOR AUXILIARY BLDG	
PLAN - SH 2	8770-G-070
PLAN - SH 3	-071
SECTIONS - SH 1	-072
SECTIONS - SH 2	-075
MISC PLANS & SECTS	-076

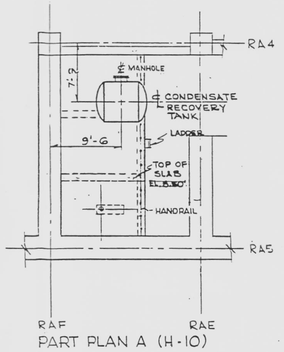

PART PLAN A (H-10)

NO.	DATE	REVISION	BY	CH.	APPROVED
19	5/25/90	DCR 000053: REV: (E3) TAG NO.	DG	GW	
18	2-14-86	PCM 84-192, ADD:(D6-1)(E10-1) PUMP & TANK TAG NOS	PD	DWG	
17	6-17-85	APPD BY H H CHEH FL PE# 43018 PCM 028-190 REV:(D-1)ELEV;ADD:(D-1) TYP.(D-9)NOTE ;DEL (J-18) DWG REF.	PD	SD	
16	12-20-84	GEN. REV. : REVISE D/C (28) FIRE EXT. SYM., ADDED:(H18)NOTE, (C12,C6) FIRE EXT. SYM.	AEZ	MAC	
15	10/11/84	APPROVED BY WP. MALECTE #35002 PCM 84-61 ADD (F.10/12 FIRE DOORS GEN. REV: (D-1) DIM. (J-19) DWG NO	MAC	PD	
14	12-12-83	GEN REV (J-19) DWG NO PCM 83-81 Δ ADD:(D-1) LADDER	MAC	PD	
13	2-23-83	PCM 104-80 Δ ADD (E15) RADWASTE MCC PCM 277-77 ADD (F-8,9) WCC CABINET PCM 102-80 Δ REV: (G-4,4) NAME (D-21) ELEVATION PCM 103-80 Δ ADD (F6-3) FILTERS GEN REV: (J-19) TITLE BLOCK	AA	PD	

FOR PREVIOUS REV BLOCKS SEE RECORD MYLAR 8770-G-069 REV 12

⚠ THE DESIGN INFORMATION FOR THE CHANGES SHOWN IN THIS REVISION HAS BEEN ENGINEERED BY FLORIDA POWER & LIGHT COMPANY.

THIS DOCUMENT IS THE PROPERTY OF EBASCO SERVICES INCORPORATED. ITS USE IS EXPRESSLY RESTRICTED BY THE TERMS OF THE CONTRACT, DATED AS OF AUGUST 10, 1968, BETWEEN EBASCO SERVICES INCORPORATED AND FLORIDA POWER & LIGHT COMPANY.

FLORIDA POWER & LIGHT COMPANY
ST LUCIE PLANT
1976 - 890,000 KW INSTALLATION - UNIT NO. 1
GENERAL ARRANGEMENT
REACTOR AUXILIARY BUILDING
PLAN SHEET 1

EBASCO SERVICES INCORPORATED NEW YORK

SCALE 1/8"=1'-0" | APPROVED | DATE 2-23-83
DIV. MECH
DR. A ANDERSON
CH. F DAGAN
8770-G-069 | 19

ALBERT J. UGGLOWITZ CERTIFICATE No. 31840 STATE OF FLORIDA REGISTERED ENGINEER

1 OFT 5 10 15 20 25