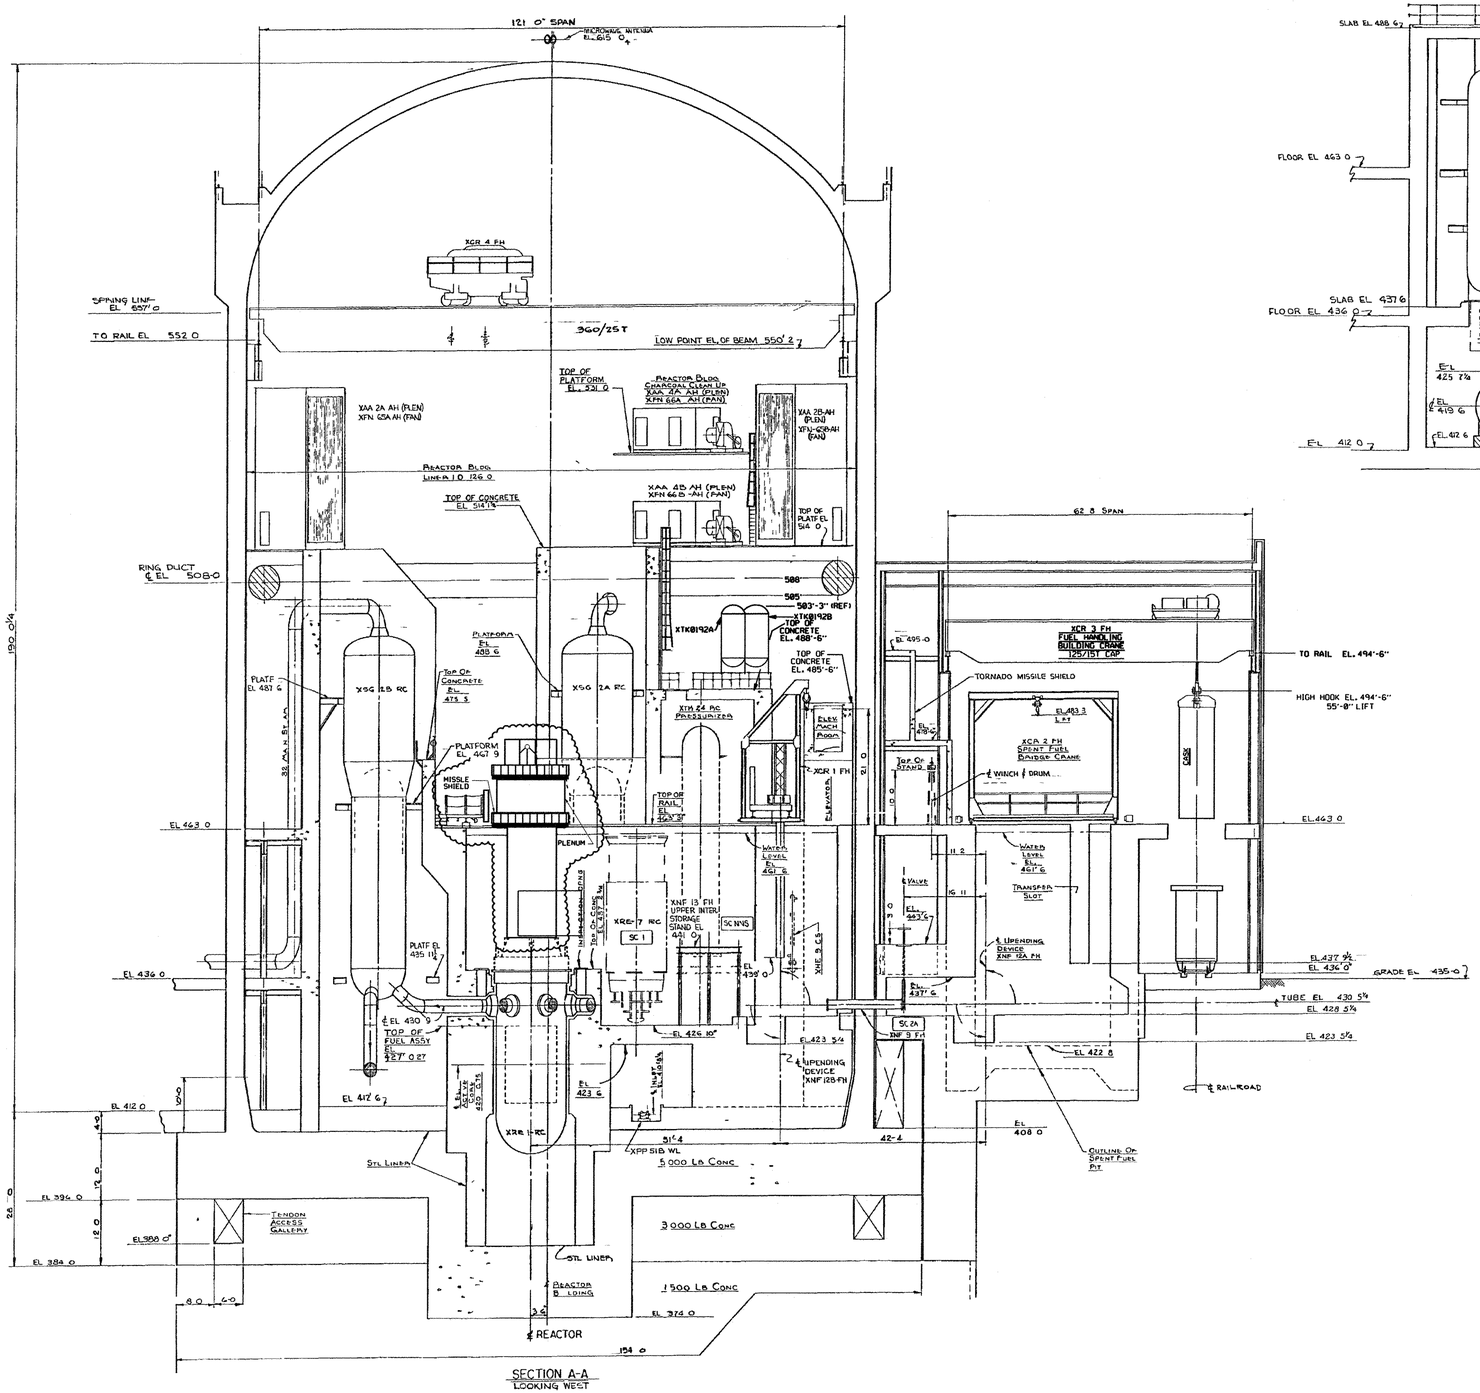

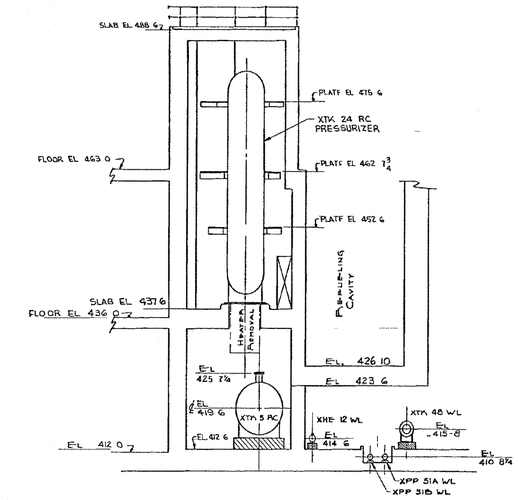

SECTION F-F
LOOKING NORTH

NOTES:

1. FOR GENERAL NOTES & REFERENCES SEE DRAWING E-013-001.
2. FOR REF. DRAWINGS THESE BUILDINGS SEE E-001-001 E-001-002, E-001-011, E-001-021, E-001-031, E-001-034, E-001-035, E-002-002 & E-002-006.

NUCLEAR SAFETY RELATED

NOT FOR CONSTRUCTION

NO.	DATE	BY	REVISION	CKD. BY	LE APPROVAL
22	7/17/17	JMR	REVISED PER ECR-50897	MS	
21	7/02/14	DDJ	REVISED PER ECR50717	MGR	GC
20	6/1/11	JMR	REVISED PER ECR-50768	MGR	WTW
19	8/29/01	DDJ	REVISED PER ECR-70028	MGR	DDJ
18	10/10/97	TDK	REVISED PER MRF-20406	RD	SS

FSAR FIG. 1.2-9
ALSO ASSOC. WITH FSAR FIGS. 12.1-8 & 12.1-17

SOUTH CAROLINA ELECTRIC & GAS COMPANY

VIRGIL C. SUMMER NUCLEAR STATION

PLANT LAYOUT — FINAL

REACTOR & FUEL HANDLING BUILDINGS

SECTION A-A LOOKING WEST

SCE&G A SCANA COMPANY — DESIGN ENGINEERING — V. C. SUMMER NUCLEAR STATION JENKINSVILLE, S. C.

MADE	CHECKED	LE APPROVAL
1. TDK	2. RD	3. SS

SCALE: NO SCALE — DRAWING NUMBER: E-002-001 — SHT. NUMBER: 22 — REV:

1/4" = 1'-0" 8' 5' 10' 15' 20'