VALVE INSTRUMENTATION (SEE DETAILS & NOTES 2 & 4)					
VALVE NUMBERS	SV	ZS	NS	PANEL NUMBER	PANEL SIG POINT NO.
V-72	—	49000	49000	C602	—
V-76	—	49001	49001		—
V-78	—	49024	49024		—
V-85	—	49044	49044		—
HV-49020	—	49020	49020	C602	—

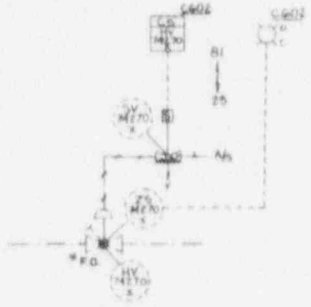

DETAIL 5
TYPICAL FOR SYSTEM 25 VALVES
HV-74270A* AND HV-74270-B
*NOTE: VALVE SHALL FAIL OPEN ON LOSS OF PNEUMATIC SUPPLY AND SHALL FAIL CLOSED ON LOSS OF ELECTRICAL SUPPLY.

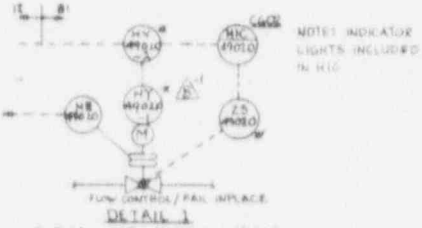

DETAIL 1
TYPICAL FOR VALVE HV-49020

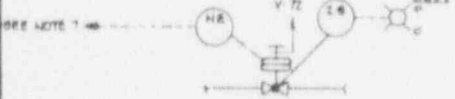

DETAIL 2
TYPICAL FOR ALL VALVES EXCEPT HV-49020.

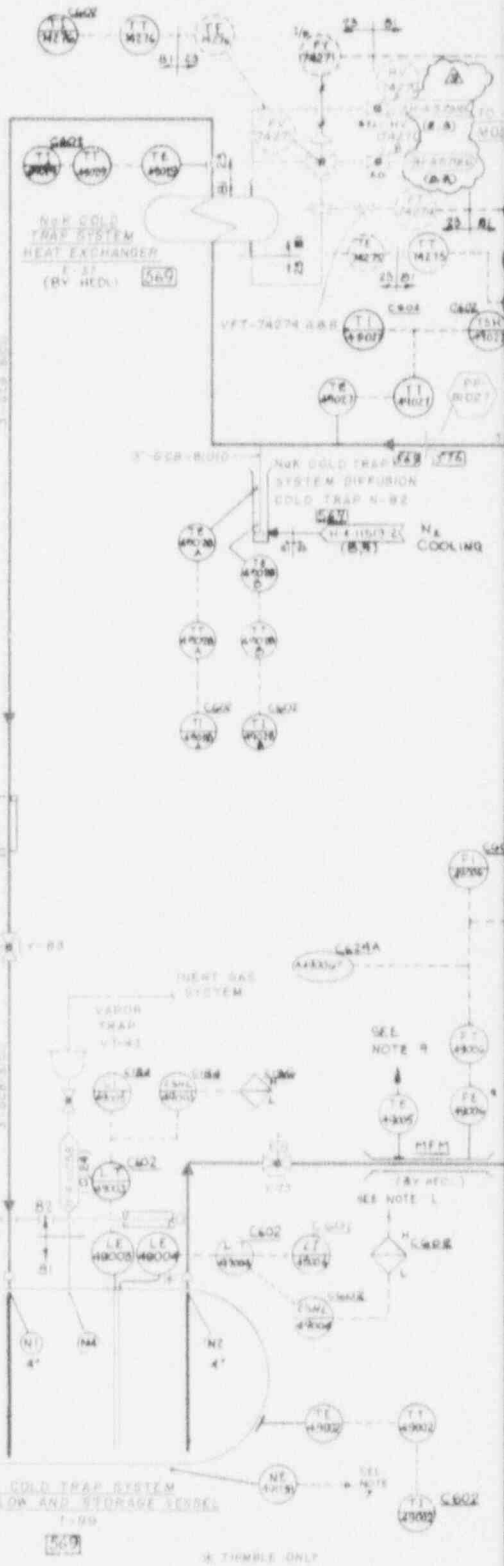

8001110690

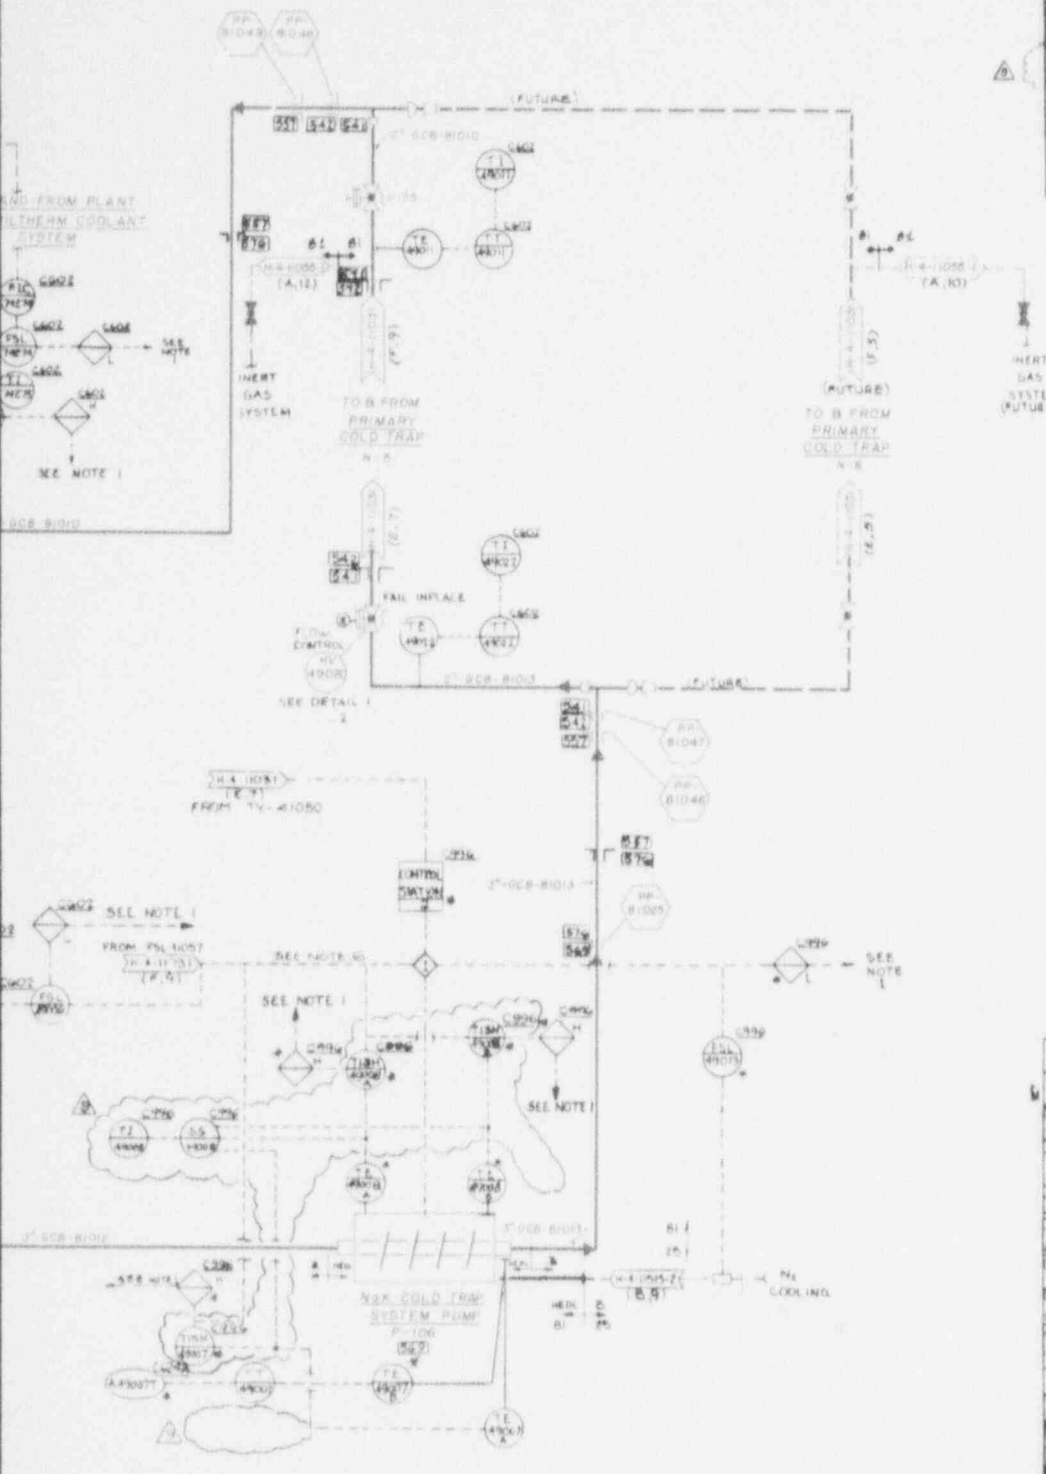

NOTES:

1. ALL ALARMS ON LOCAL BOARD C602 WILL BE CONNECTED TO A COMMON ALARM ANNUNCIATOR IN THE CONTROL ROOM PANEL C156
2. ALL NUMBERS FOR MANUALLY OPERATED VALVES ARE PRECEDED BY "BI-".
3. & - INSTRUMENTS SUPPLIED WITH SUPPLIERS EQUIPMENT
4. ALL N2K VALVES ARE SUPPLIED BY HEDL. FOR INSTRUMENTS SUPPLIED WITH THE VALVES, SEE VALVE TYPICALS.
5. FOR SYMBOLS & USAGE SEE LEGEND SHEETS H-4-11045 94 95 96 98 & 99
6. AUTOMATIC SEQUENCE CONTROL AND INTERLOCKING OF EQUIPMENT IS SHOWN ON H-4-12157.
7. ALL COMPONENT LEAK DETECTORS ARE WIRED BACK TO INDICATORS ON PANEL C1206 WHERE A COMMON ALARM IS DERIVED AND WIRED TO CONTROL ROOM PANEL C156. SEE 500 95, PART B.
8. SPARE T/C'S SUPPLIED WITH EM PUMP RIOG WILL BE WIRED TO A TERMINAL BOARD OUTSIDE PUMP CELL
9. MFM MAGNET THERMOCOUPLE SHALL BE WIRED TO LOCAL RACK TERMINAL BOARD.

NEXT USED ON

REFERENCE DRAWINGS

DWG. NO.	REV. NO.	DRAWING TITLE AS USED ON
H-4-11031		P&ID REACTOR PRIMARY SODIUM PROCESSING SYS SYS B1
H-4-57916		P&ID MOBILTHERM SYSTEM SYS 28
H-4-11089		P&ID N2K TCS COOLING SYS SYS B1
H-4-11513		P&ID TCS TANK & AUX EQUIP & GAS COOLING SYS 23
H-4-11055		P&ID LOW PRESSURE AR DISTRIBUTION INSTMT SYS B2
H-4-12157		LOGIC DIAGRAM - N2K COLD TRAP COOLING SYSTEM SYS B1

REV.	DESCRIPTION
9	REVISED PER ECN NO. D-[illegible] D-[illegible] F.A.I.I.T.
8	[illegible] RELEASED HEDL ERO B-[illegible]
7	REVISED & RELEASED PER ERO B-4684
6	RELEASED ECP B-1419, HEDL ERO B-4666, 12-3-74
[illegible]	FOR HEDL APPROVAL PER ECP B-1419
5	RELEASED; ECP B-1157 HEDL ERO B-2866, 4-3-74
4	RELEASED; ECP B-1228 HEDL ERO B-2508, 1-15-74
E	FOR HEDL APPROVAL PER ECP B-1157
3	RELEASED; ECP B-[illegible] HEDL ERO B-[illegible] ECP B-[illegible] HEDL ERO B-1411 7-27-73
D	[illegible]
C	FOR APPROVAL ECP B-[illegible]
2	CONSTRUCTION PER ECO B-[illegible]
1	ISSUED PER ECP B-[illegible] FOR APPROVAL
0	ASS'D WITH 500 B [illegible] APPROVAL

REVISIONS

DRAWING STATUS

U. S. ATOMIC ENERGY COMMISSION
RICHLAND OPERATIONS OFFICE
HANFORD ENGINEERING DEVELOPMENT LABORATORY

BECHTEL JOB NO. 5858
SAN FRANCISCO

PIPING AND INSTRUMENT DIAGRAM
N2K COLD TRAP
COOLING SYSTEM SYS 81

FAST FLUX TEST FACILITY

H-4-11052

LARGE DRAWING RELEASE BY HEDL
REV. 2 DATE 4-12-72
ENO B-273 B

THIS DRAWING IS CONTAINED IN 500 B1
ALL CHANGES TO THIS DRAWING MUST BE PROCESSED USING THE 500 REVISION PROCESS.