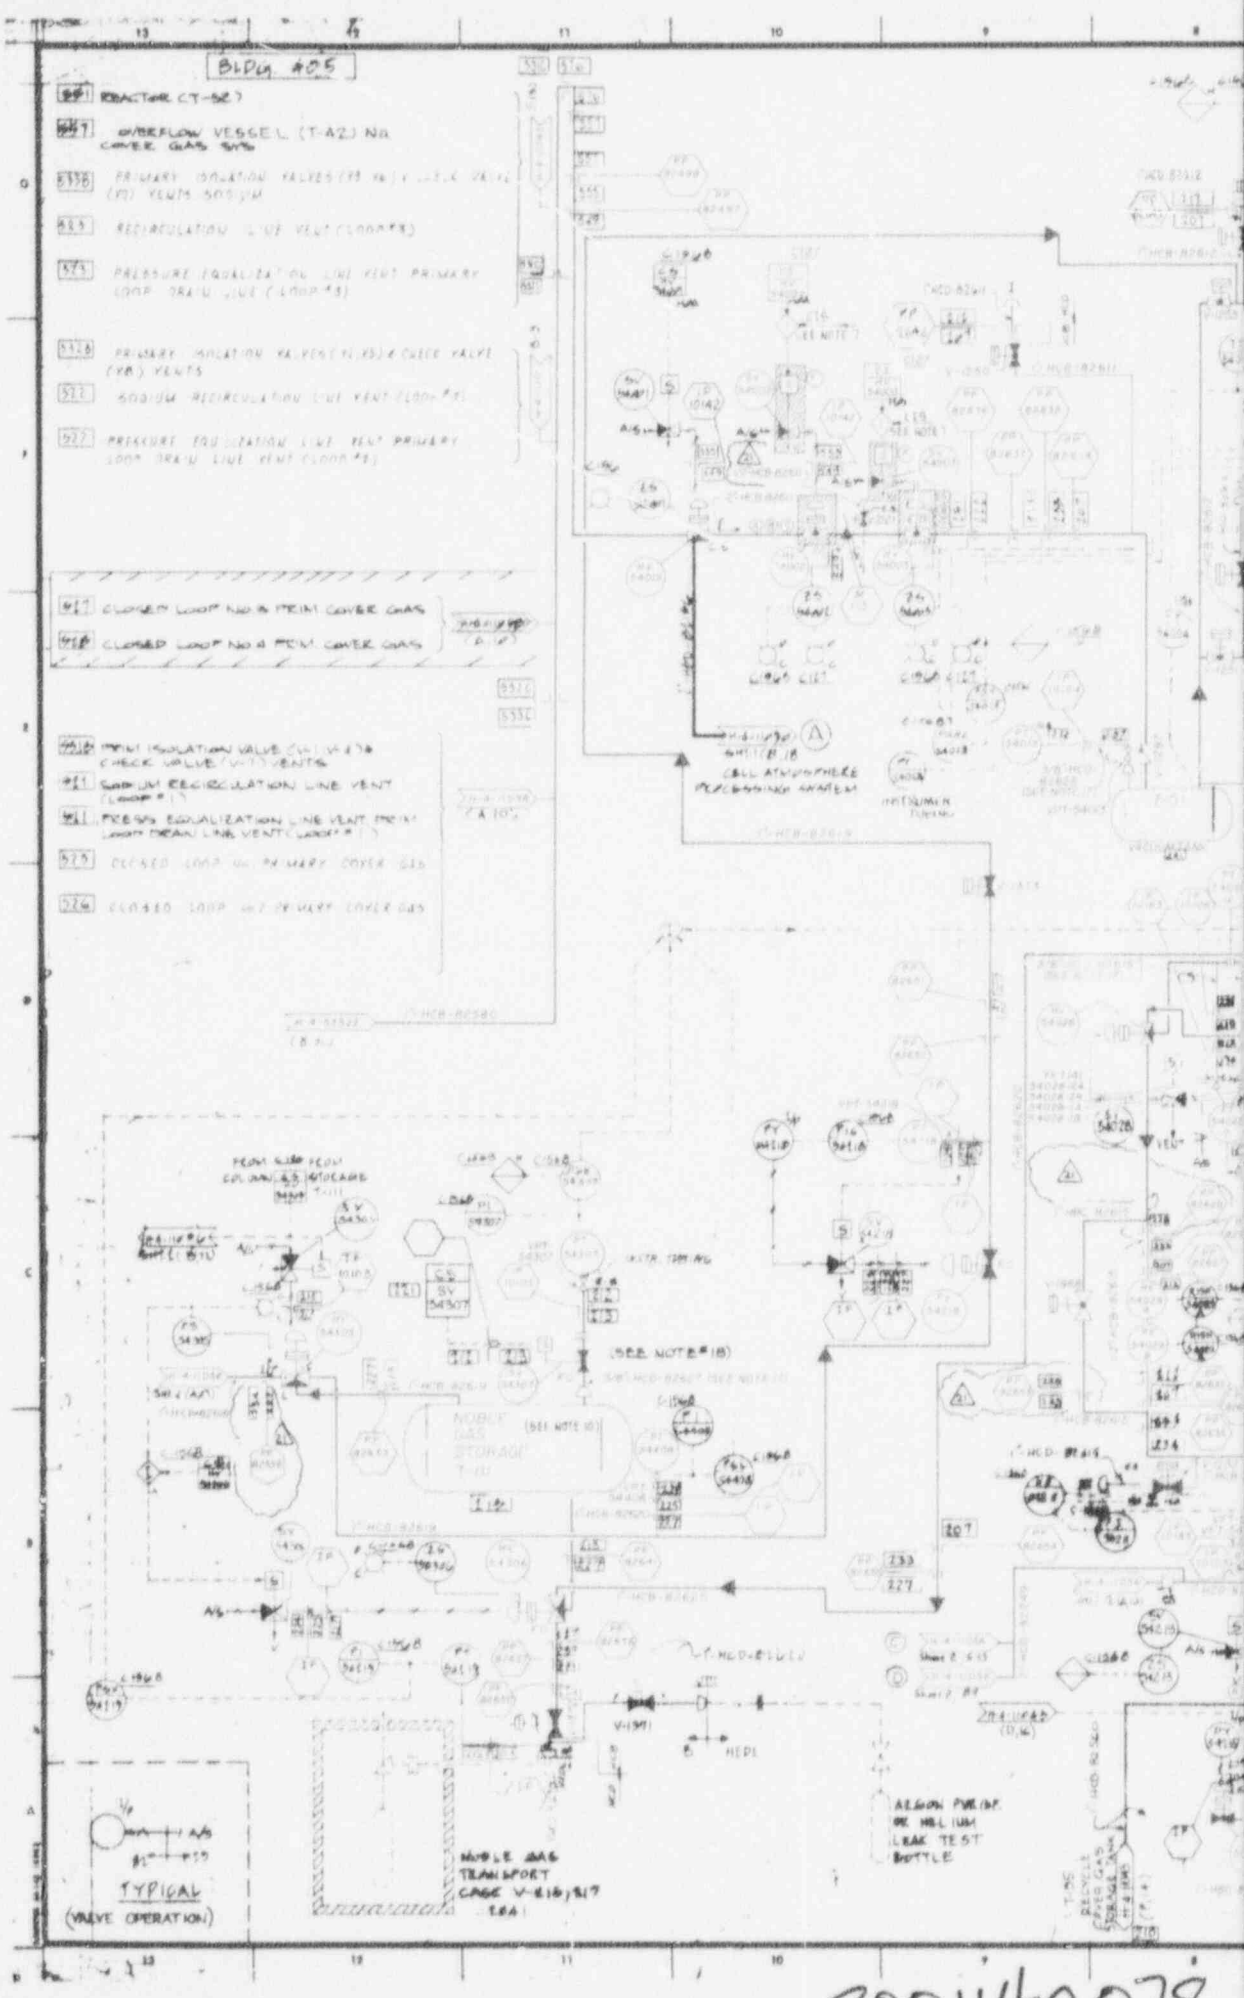
BLDG 405
REACTOR (T-5E)
OVERFLOW VESSEL (T-A2) NA COVER GAS SYS
PRIMARY ISOLATION VALVES (PX) & CHECK VALVE (PY) VENTS SODIUM
RECIRCULATION LINE VENT (LOOP #3)
PRESSURE EQUALIZATION LINE VENT PRIMARY LOOP DRAIN LINE (LOOP #3)
PRIMARY ISOLATION VALVES (NX) & CHECK VALVE (NY) VENTS
SODIUM RECIRCULATION LINE VENT (LOOP #2)
PRESSURE EQUALIZATION LINE VENT PRIMARY LOOP DRAIN LINE VENT (LOOP #2)
CLOSED LOOP NO 3 PRIM COVER GAS
CLOSED LOOP NO 2 PRIM COVER GAS
MAIN ISOLATION VALVE (M) & CHECK VALVE (N) VENTS
SODIUM RECIRCULATION LINE VENT (LOOP #)
PRESS EQUALIZATION LINE VENT FROM LOOP DRAIN LINE VENT (LOOP #)
CLOSED LOOP NO 1 PRIMARY COVER GAS
CLOSED LOOP NO 2 PRIMARY COVER GAS
CELL ATMOSPHERE PROCESSING SYSTEM
INSTRUMENT TUBING
(SEE NOTE #18)
TYPICAL (VALVE OPERATION)
NOBLE GAS TRANSPORT CASE V-E16/E17
ARGON PURGE OR HELIUM LEAK TEST BOTTLE

8001140078

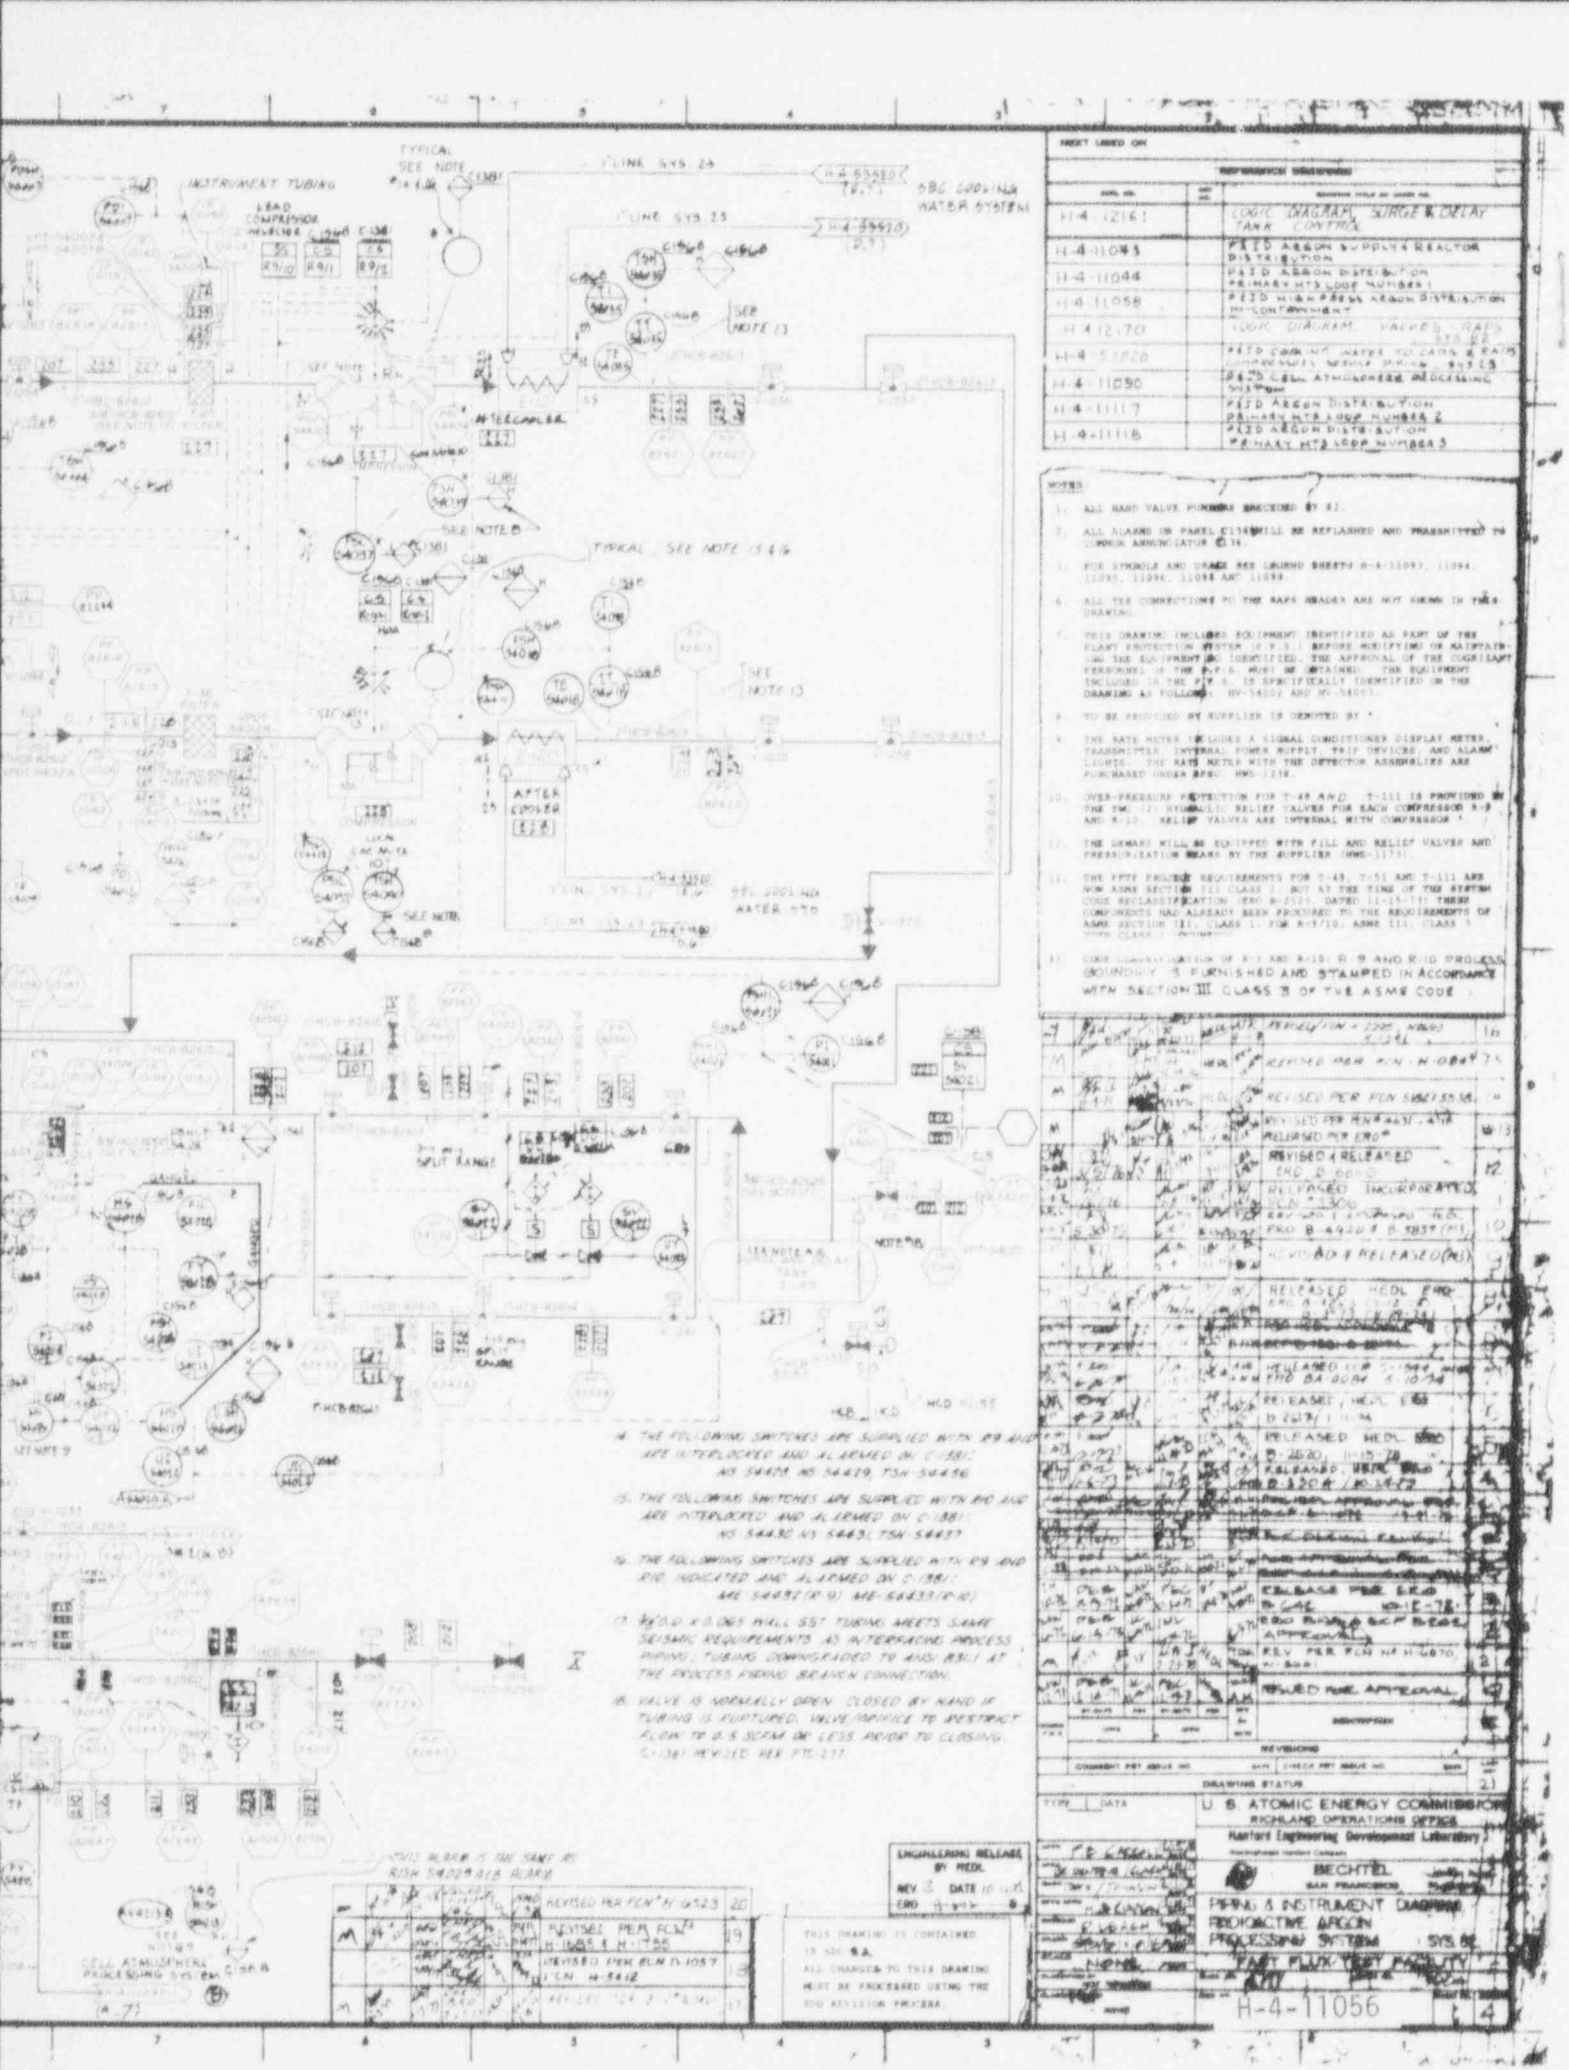

NEXT USED ON	
REFERENCE DRAWINGS	
H-4-12161	LOGIC DIAGRAM, SURGE & DELAY TANK CONTROL
H-4-11043	P&ID ARGON SUPPLY & REACTOR DISTRIBUTION
H-4-11044	P&ID ARGON DISTRIBUTION PRIMARY HTS LOOP NUMBER 1
H-4-11058	P&ID HIGH PRESS ARGON DISTRIBUTION IN-CONTAINMENT
H-4-12170	LOGIC DIAGRAM, VALVES, RADS
H-4-11060	P&ID COOLING WATER TO CAVE & RADS
H-4-11090	P&ID CELL ATMOSPHERE PROCESSING SYSTEM
H-4-11117	P&ID ARGON DISTRIBUTION PRIMARY HTS LOOP NUMBER 2
H-4-11118	P&ID ARGON DISTRIBUTION PRIMARY HTS LOOP NUMBER 3

NOTES

1. ALL HAND VALVE NUMBERS PREFIXED BY 82.
2. ALL ALARMS ON PANEL C-138 WILL BE REFLASHED AND TRANSMITTED TO COMMON ANNUNCIATOR C-16.
3. FOR SYMBOLS AND GRADE SEE LEGEND SHEETS H-4-11093, 11094, 11095, 11096, 11098 AND 11099.
4. ALL TEE CONNECTIONS TO THE RADS HEADER ARE NOT SHOWN IN THIS DRAWING.
5. THIS DRAWING INCLUDES EQUIPMENT IDENTIFIED AS PART OF THE PLANT PROTECTION SYSTEM (P.P.S.). BEFORE MODIFYING OR MAINTAINING THE EQUIPMENT SO IDENTIFIED, THE APPROVAL OF THE COGNIZANT ENGINEER OF THE P.P.S. MUST BE OBTAINED. THE EQUIPMENT INCLUDED IN THE P.P.S. IS SPECIFICALLY IDENTIFIED ON THE DRAWING AS FOLLOWS: HV-54002 AND HV-54003.
6. TO BE PROVIDED BY SUPPLIER IS DENOTED BY *
7. THE RATE METER INCLUDES A SIGNAL CONDITIONER DISPLAY METER, TRANSMITTER, INTERNAL POWER SUPPLY, TRIP DEVICES, AND ALARM LIGHTS. THE RATE METER WITH THE DETECTOR ASSEMBLIES ARE PURCHASED UNDER SPEC. HNS-1218.
10. OVER-PRESSURE PROTECTION FOR T-48 AND T-111 IS PROVIDED BY THE TM-17 HYDRAULIC RELIEF VALVES FOR EACH COMPRESSOR K-9 AND K-10. RELIEF VALVES ARE INTERNAL WITH COMPRESSOR *
11. THE UNFAB WILL BE EQUIPPED WITH FILL AND RELIEF VALVES AND PRESSURIZATION UNFAB BY THE SUPPLIER (HNS-1218).
12. THE FFTF PROJECT REQUIREMENTS FOR T-48, T-51 AND T-111 ARE NON ASME SECTION III CLASS 2, BUT AT THE TIME OF THE SYSTEM CODE RECLASSIFICATION (ERD B-2525, DATED 11-15-71) THESE COMPONENTS HAD ALREADY BEEN PROCURED TO THE REQUIREMENTS OF ASME SECTION III, CLASS 1, FOR K-9/10; ASME III, CLASS 3 FOR CLASS 1 PIPING.
13. CODE CLASSIFICATION OF K-9 AND K-10, R-9 AND R-10 PROCESS BOUNDARY IS FURNISHED AND STAMPED IN ACCORDANCE WITH SECTION III CLASS 2 OF THE ASME CODE.

14. THE FOLLOWING SWITCHES ARE SUPPLIED WITH R9 AND ARE INTERLOCKED AND ALARMED ON C-138: MS 54428 MS 54429, TSH 54436
15. THE FOLLOWING SWITCHES ARE SUPPLIED WITH R10 AND ARE INTERLOCKED AND ALARMED ON C-138: MS 54430 MS 54431, TSH 54437
16. THE FOLLOWING SWITCHES ARE SUPPLIED WITH R9 AND R10, INDICATED AND ALARMED ON C-138: MS 54432 (R-9) MS-54433 (R-10)
17. 3/4" O.D. X 0.065 WALL SST TUBING MEETS SAME SEISMIC REQUIREMENTS AS INTERFACING PROCESS PIPING; TUBING DOWNGRADED TO ANSI B31.1 AT THE PROCESS PIPING BRANCH CONNECTION.
18. VALVE IS NORMALLY OPEN, CLOSED BY HAND IF TUBING IS RUPTURED. VALVE ORIFICE TO RESTRICT FLOW TO 0.5 SCFM OR LESS PRIOR TO CLOSING. C-138 REVISED PER PTC 231.

REVISION	DESCRIPTION
1h	REVISION = 2225, NEW#
M	REVISED PER ECN-H-08475
M	REVISED PER ECN 54233 M
M	REVISED PER ECN 54631, ATP
	RELEASED PER ERD*
	REVISED & RELEASED ERD B-2525
	RELEASED INCORPORATED
	ECN 54306
	ERD 20 (-4-72) B-2525
	ERD B-4920 & B-5837 (M)
	REVISED & RELEASED (M)
	RELEASED HEDL ERD B-2525 (-4-72)
	RELEASED HEDL ERD B-2525 (-4-72)
	RELEASED HEDL ERD B-2525 (-4-72