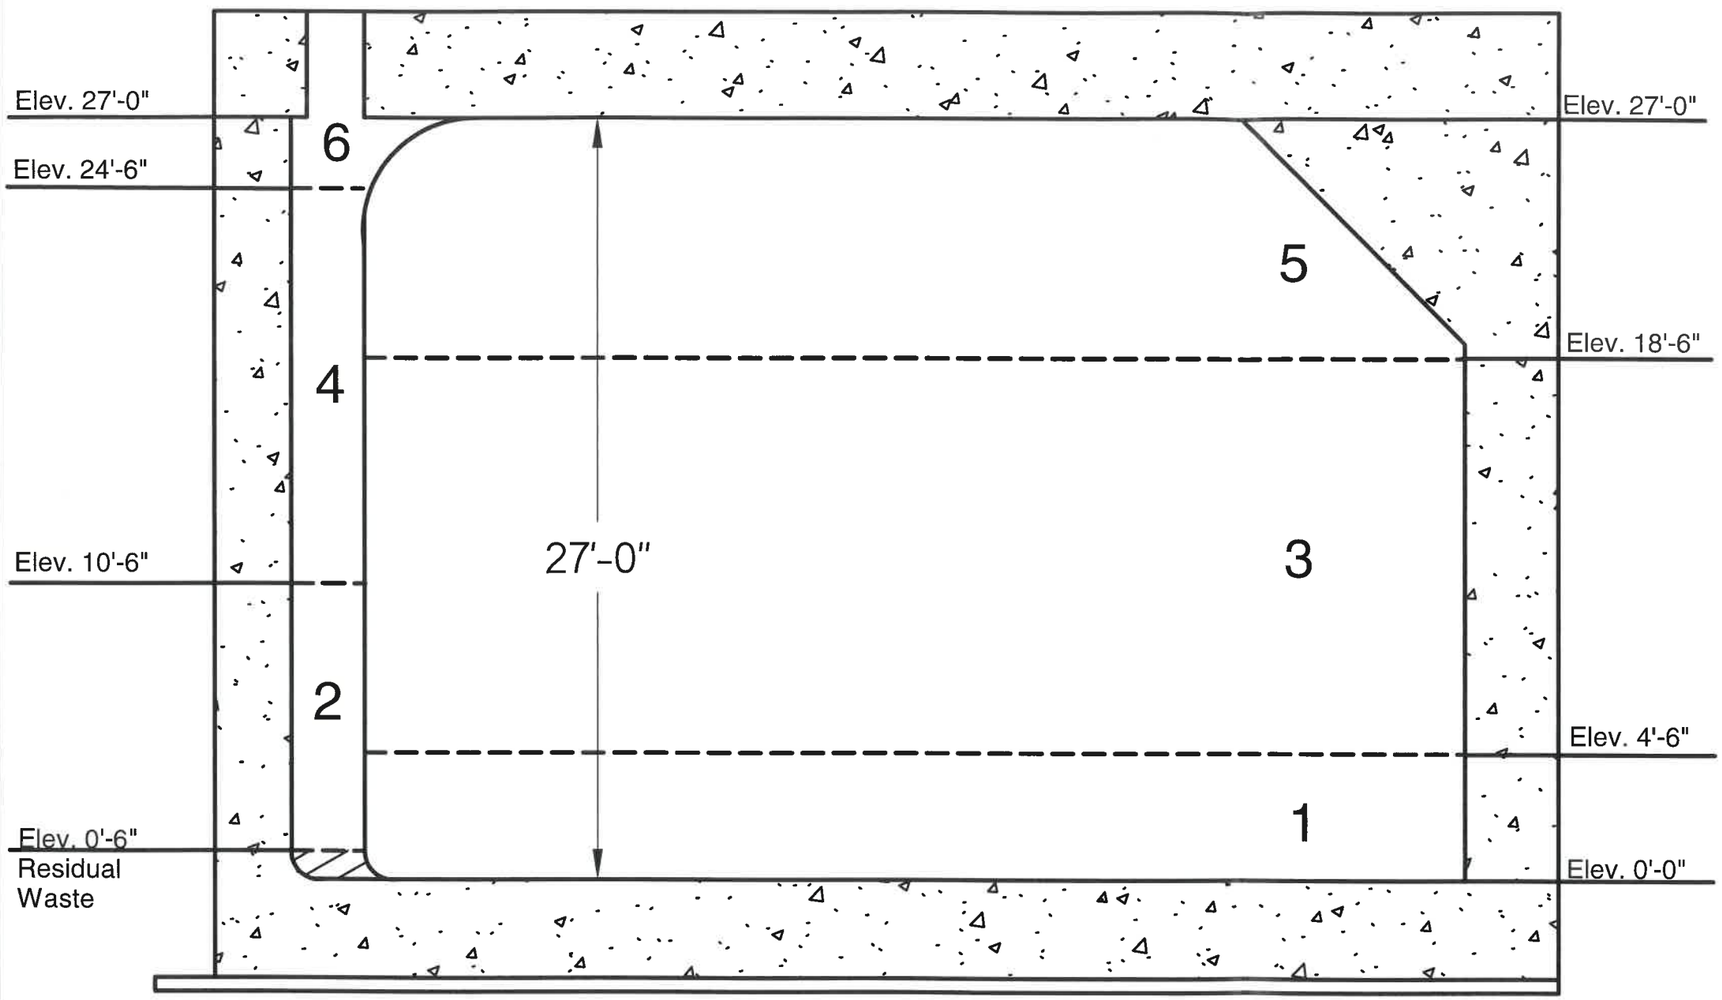

CU YDS OF GROUT PER PLACEMENT	
Primary - Lift 1 =	936 yd3
Annulus - Lift 2 =	255 yd3
Primary - Lift 3 =	2911 yd3
Annulus - Lift 4 =	356 yd3
Primary - Lift 5 =	1768 yd3
Annulus - Lift 6 =	72 yd3
Primary Total =	5615 yd3
Annulus Total =	683 yd3
Tank Total =	6298 yd3

Unit Conversion Chart	
0.004	gal/in3
231.000	in3/gal
7.481	gal/ft3
0.134	ft3/gal
201.974	gal/yd3
0.0049	yd3/gal

SKETCH REVIEWED BY:

R. NOERTKER 1/27/15

C. Walters 1/27/15

CLOSURE ENGINEERING

HTF-SKM-2014-00031 REV. A

REVISION RECORD						ISSUE RECORD							INTERGRAPH
REV. #	DESCRIPTION	BY	CHK	APP	DATE	ISSUE No.	REV. No.	MAT. OR JOB SPEC	DATE ISSUED FOR BID	FAB	CONST	REF	TANK 16 -TYPE II - 85' DIA GROUT PLACEMENT PLAN

CHARGE NUMBER | SCALE | DRAWING NUMBER