OUTFALL & SITE DRAINAGE MAP

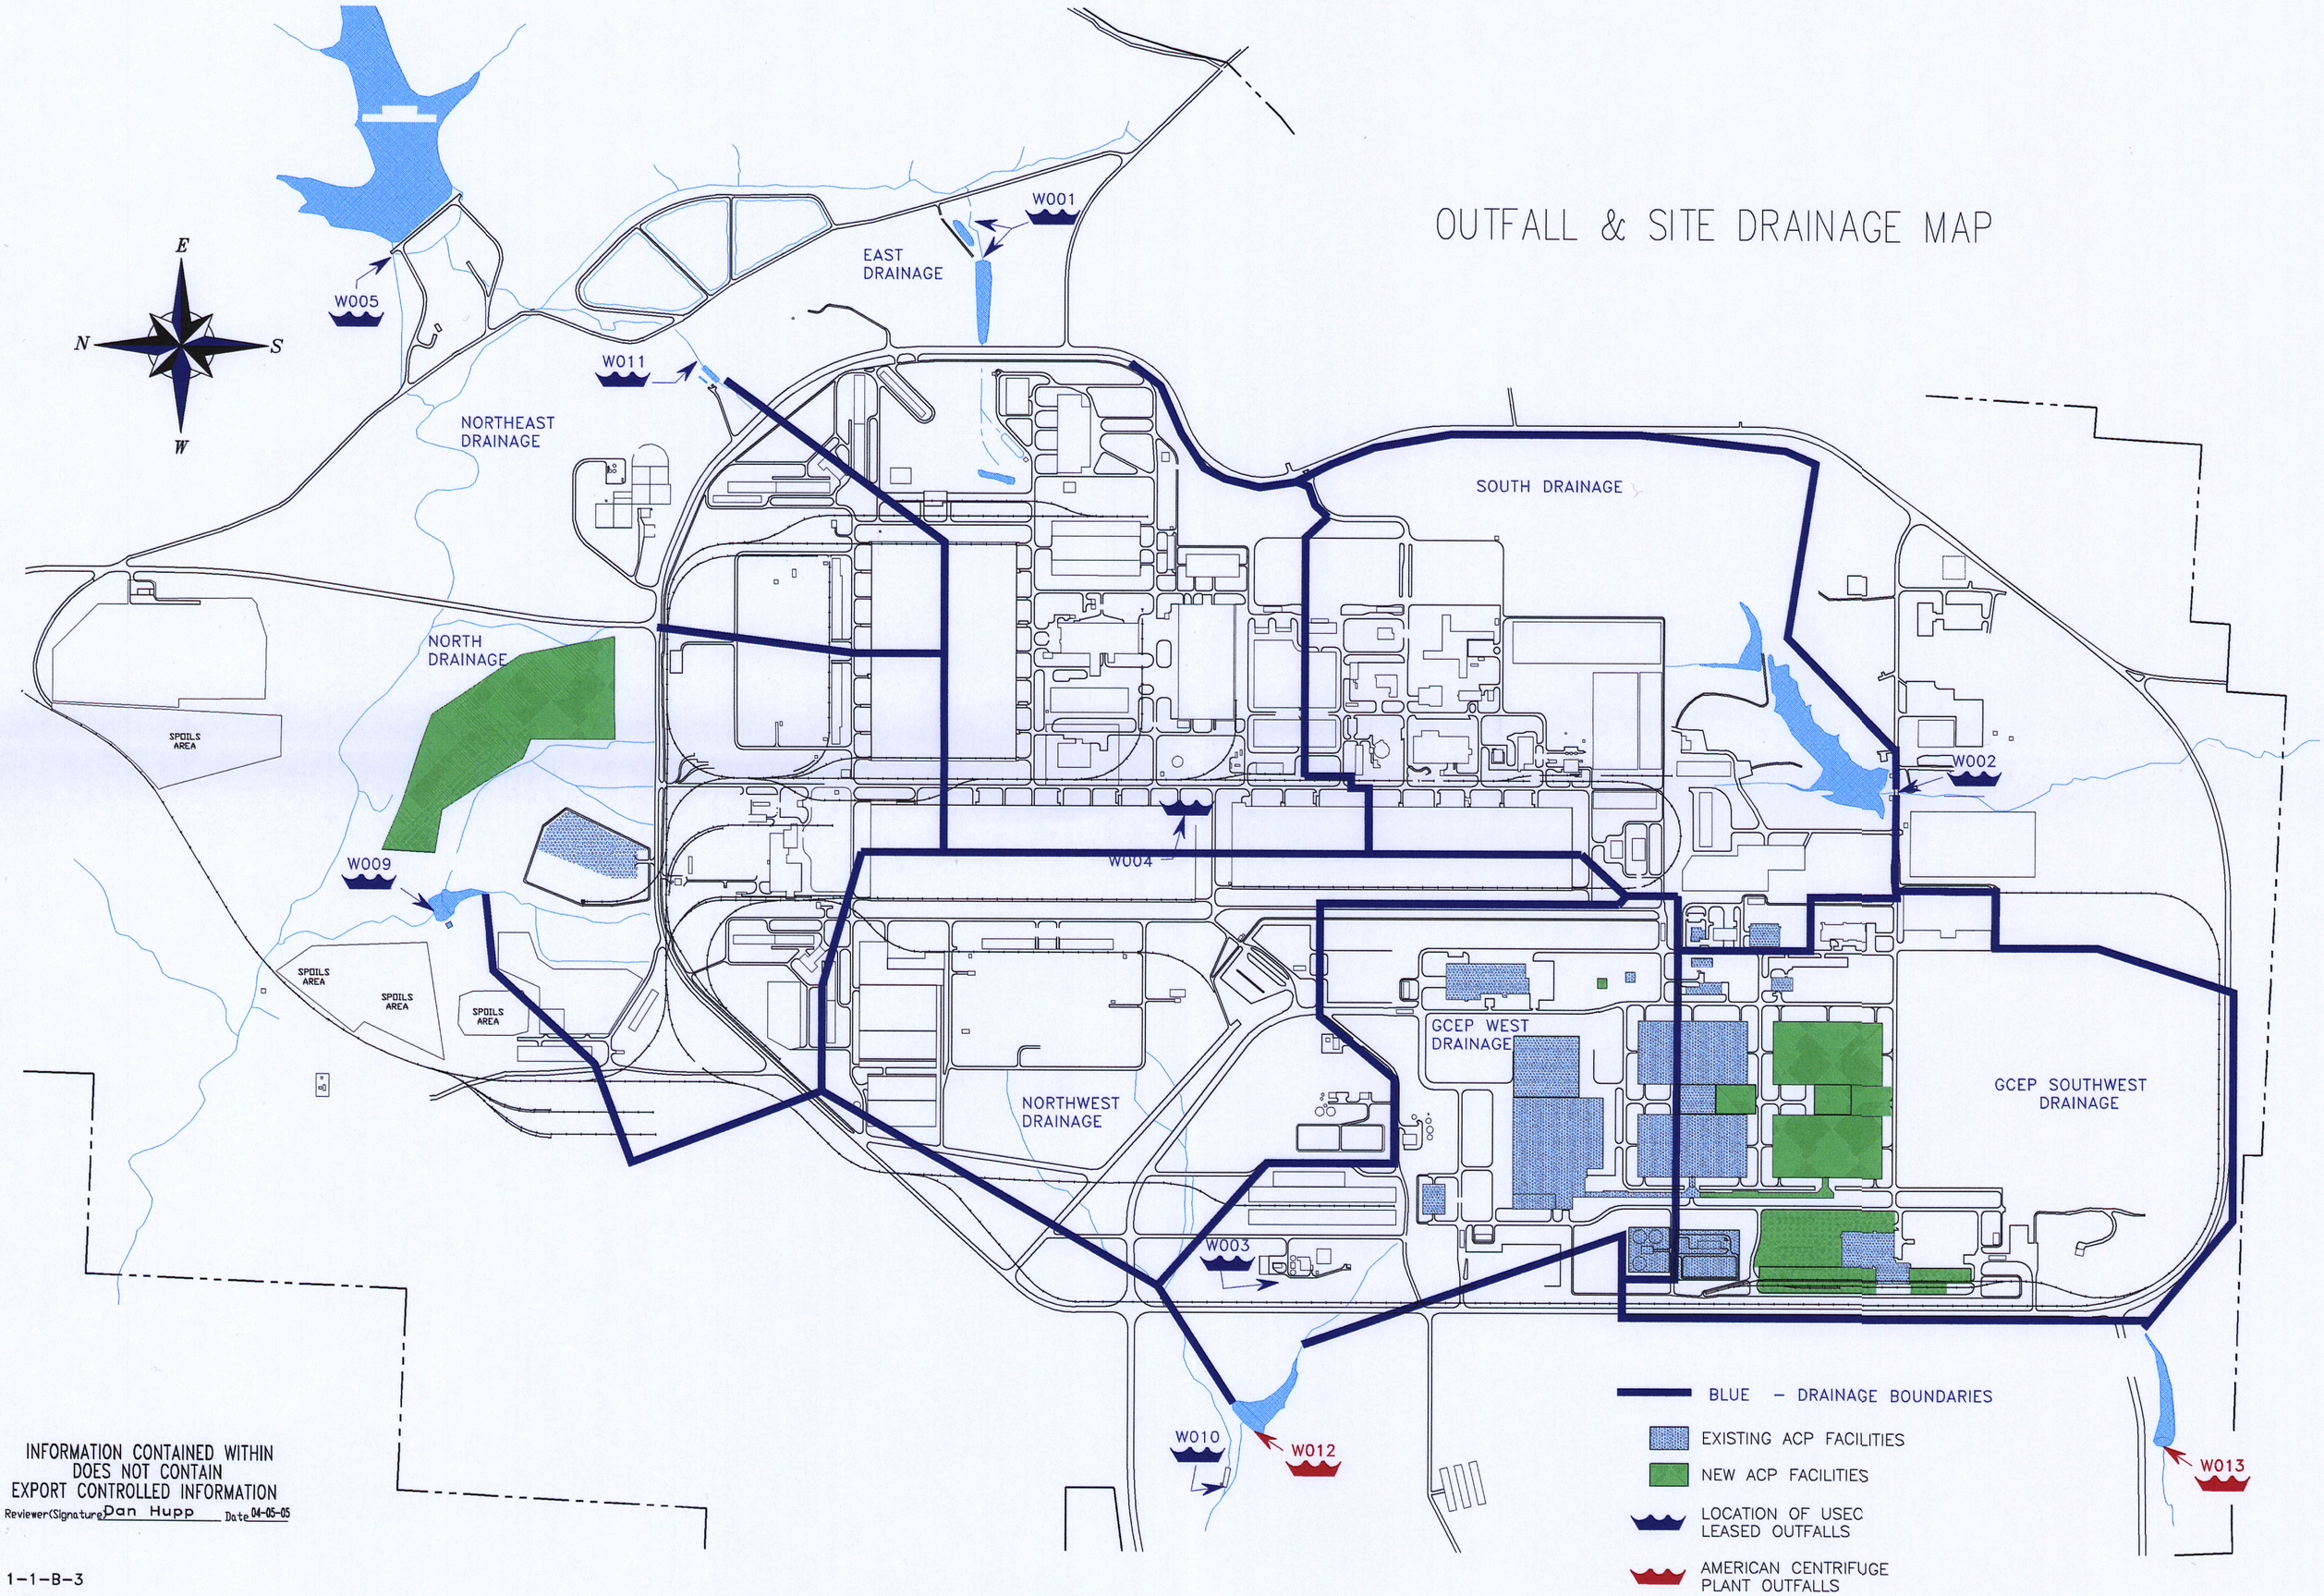

INFORMATION CONTAINED WITHIN
DOES NOT CONTAIN
EXPORT CONTROLLED INFORMATION

Reviewer (Signature) Dan Hupp Date 04-05-05

1-1-B-3

D-03