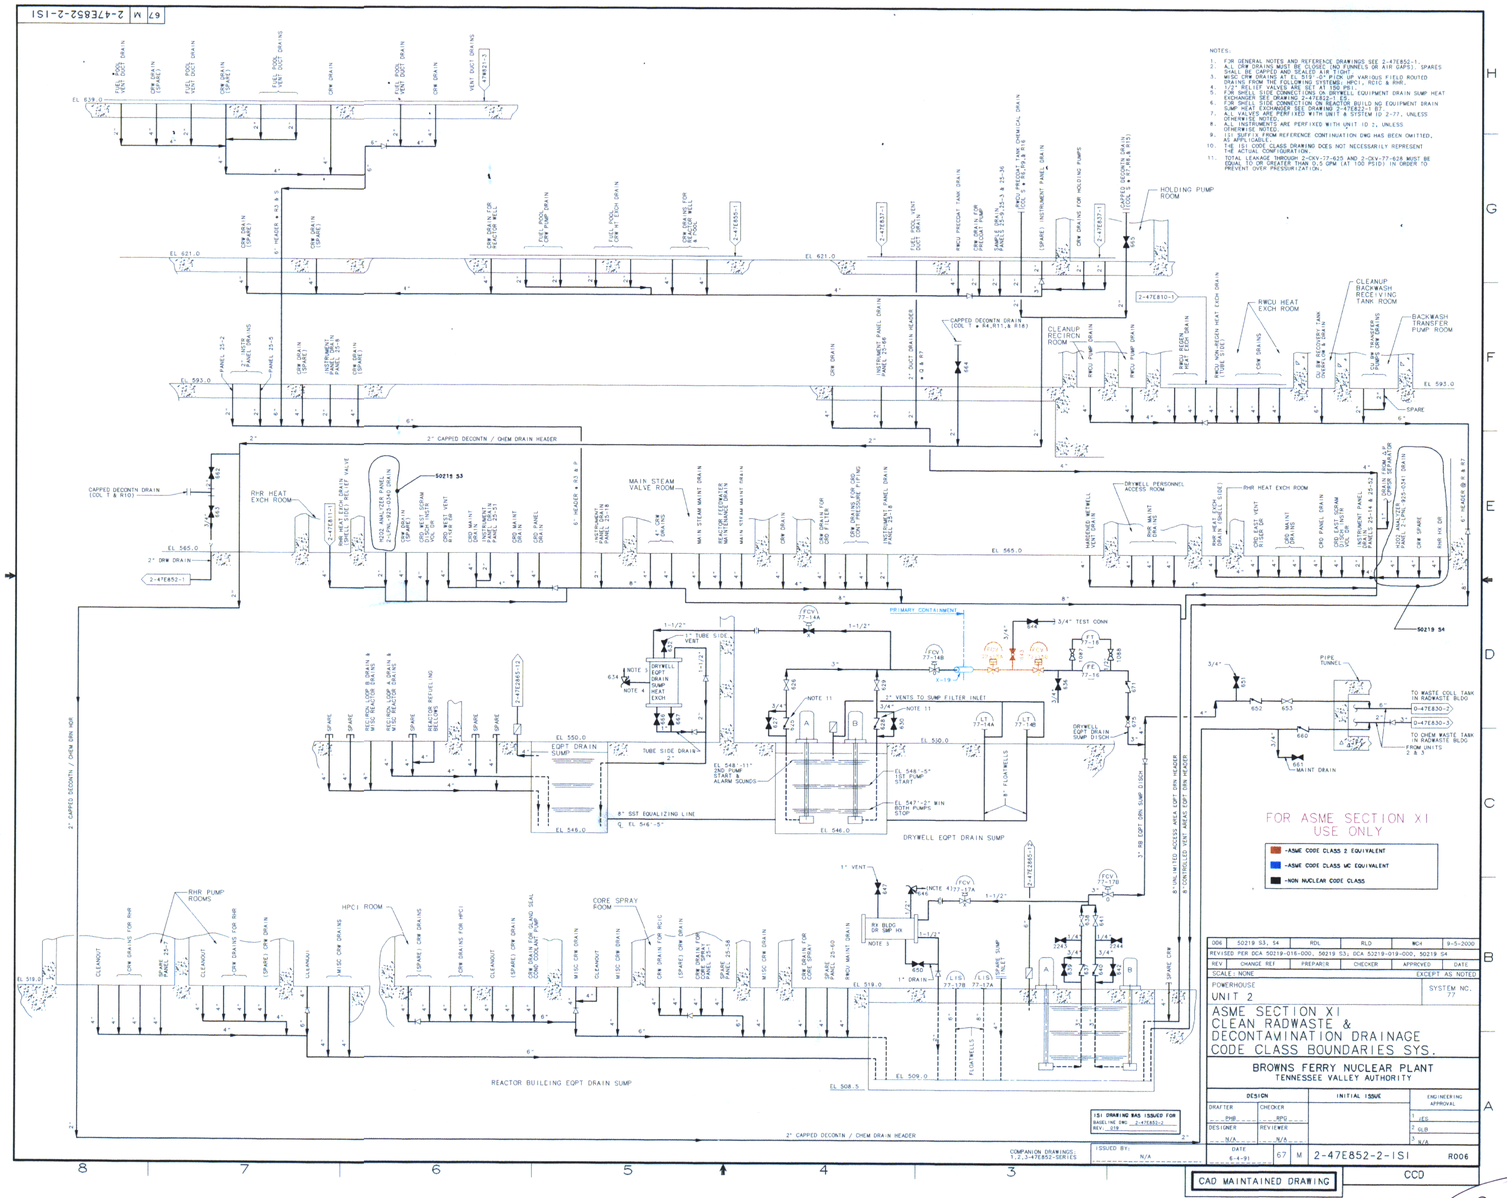

006	50219 S3, S4	RDL	RLD	WCH	9-5-2000
REVISED PER DCA 50219-016-000, 50219 S3, DCA 50219-019-000, 50219 S4					
REV	CHANGE REF	PREPARER	CHECKER	APPROVED	DATE
SCALE: NONE				EXCEPT AS NOTED	

POWERHOUSE
UNIT 2

SYSTEM NO. 77

ASME SECTION XI
CLEAN RADWASTE &
DECONTAMINATION DRAINAGE
CODE CLASS BOUNDARIES SYS.

BROWNS FERRY NUCLEAR PLANT
TENNESSEE VALLEY AUTHORITY

DESIGN		INITIAL ISSUE	ENGINEERING APPROVAL
DRAFTER PHB	CHECKER RPG		1 JES
DESIGNER N/A	REVIEWER N/A		2 GLB
			3 N/A

DATE 6-4-91 | 67 | M | 2-47E852-2-ISI | R006

CAD MAINTAINED DRAWING

CCD

D-29