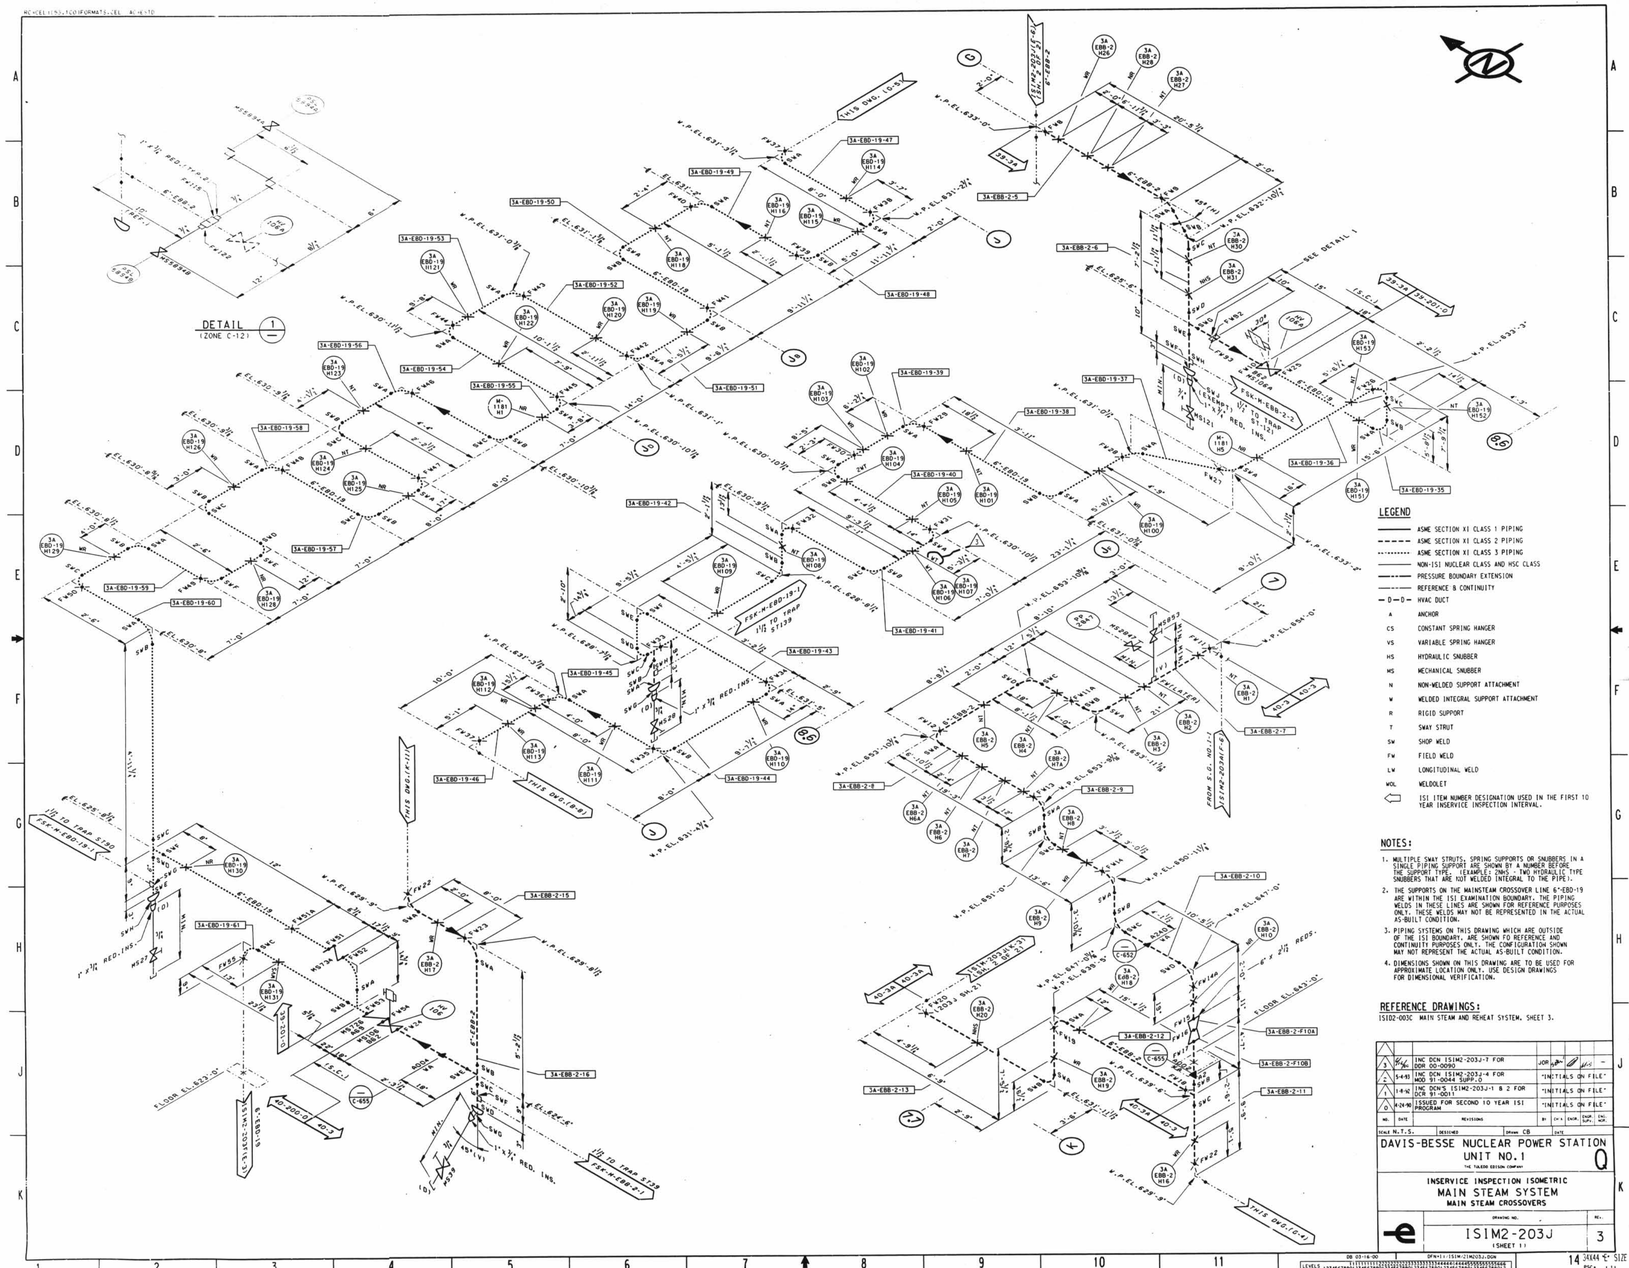

D-041

THE INFORMATION CONTAINED ON THIS DRAWING WAS MADE IN THE ORDINARY AND REGULAR COURSE OF BUSINESS, ON THE DATE STATED AND WAS THAT IT IS AN ACCURATE REPRODUCTION OF THE RECORD(S)
7-11-00 Lisa Bowridge 30X