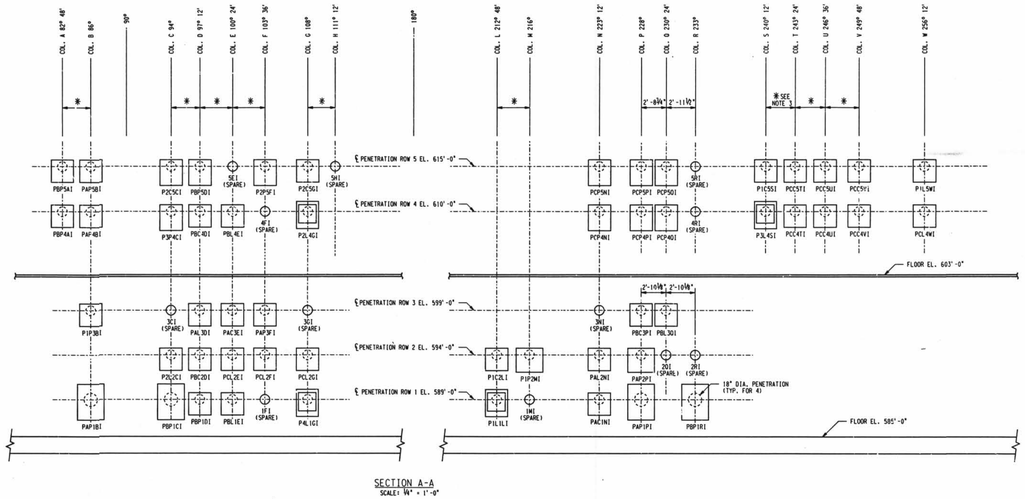

SECTION A-A
SCALE: 1/8" = 1'-0"

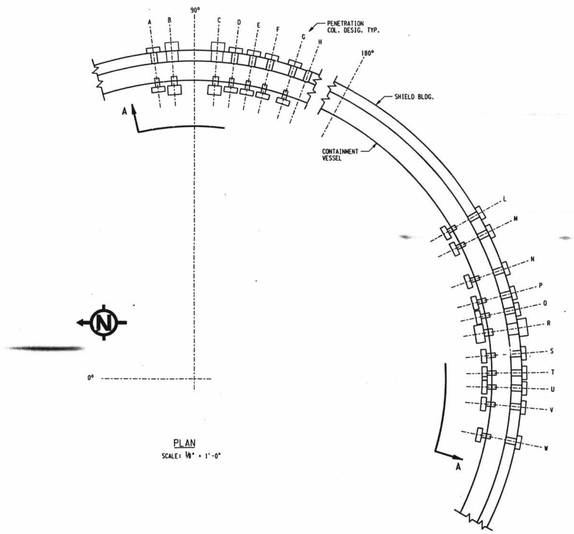

PLAN
SCALE: 1/8" = 1'-0"

NOTES

1. DIMENSIONS NOTED * ARE 5'-7 7/8" UNLESS NOTED OTHERWISE.
2. THE PENETRATIONS SHOWN ON THIS DRAWING ARE SUBJECTED TO THE RULES OF IWE.

REFERENCE DWGS.

E371 ELECTRICAL PENETRATION ARRG'T CONTAINMENT VESSEL

D-150

NO.	DATE	REVISIONS	BY	CK'D	ENGR.	ENGR. APP.	NSM APP.
0	12-22-96	ISSUED FOR IMPLEMENTATION FOR SECTION XI IWE	SBW	TMC	CJ	JWL	-

SCALE AS SHOWN | DESIGNED CJ | DRAWN SBW | DATE 12-22-96

DAVIS-BESSE NUCLEAR POWER STATION
UNIT NO. 1
THE TOLEDO EDISON COMPANY

Q

INSERVICE INSPECTION DRAWING
ELECTRICAL PENETRATION ARRG'T
CONTAINMENT VESSEL

DRAWING NO. ISIM2-E371 | REV. 0

DB 12-22-96

DFN=/ISIM /21M2E371 .DGN

I CERTIFY THAT THE ISSUE CONTAINED IN THIS FACSIMILE IS AN EXACT REPRODUCTION OF THE SOURCE ART TRIPLE CONTENT OF 8.5"X11", AS THE DATA APPEARED BELOW THIS TEXT IT IS AN ILLEGIBLE REPRODUCTION OF THE ORIGINAL BECAUSE OF THE POOR QUALITY OF THE ORIGINAL.

30Y