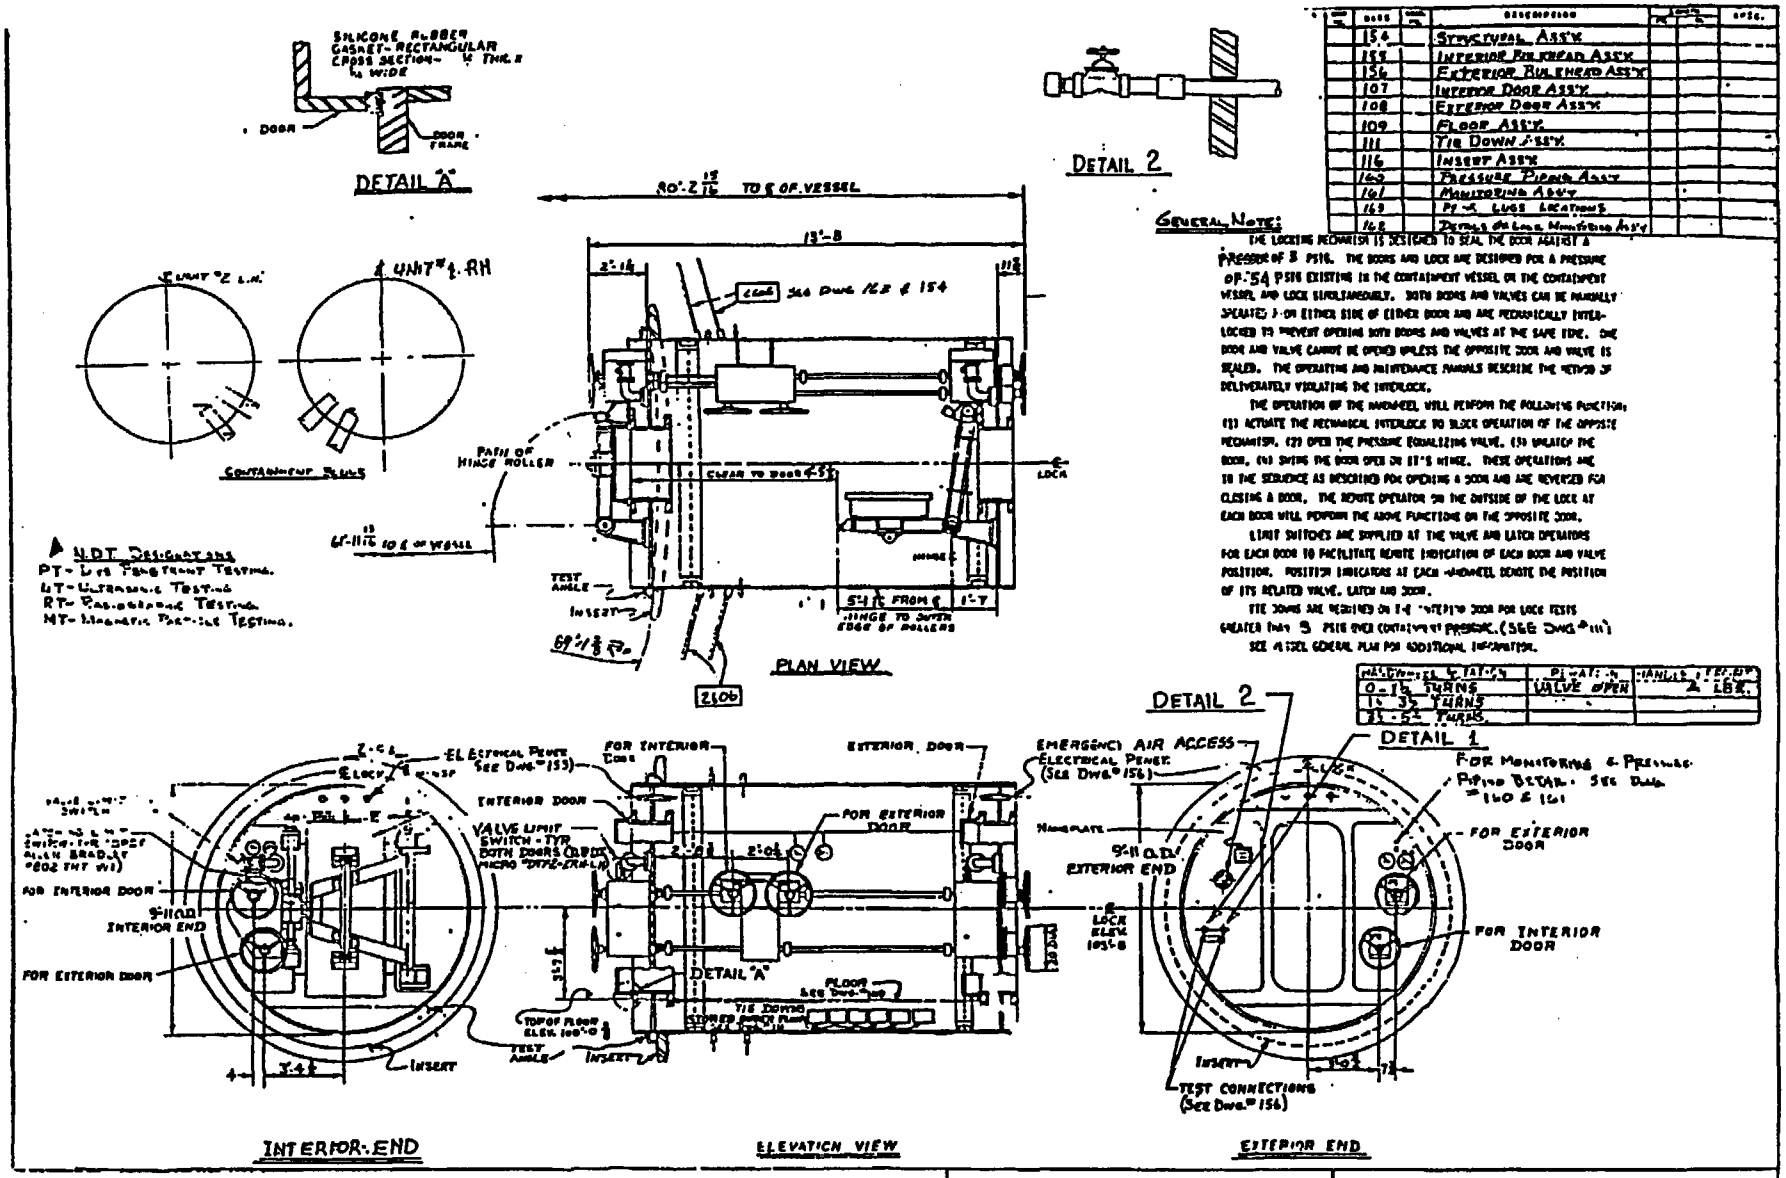


| ITEM NO. | DWG. NO. | QUAN. | DESCRIPTION | MATL. | WEIGHT | REMARKS |
|---|---|---|---|---|---|---|
| | 154 | | STRUCTURAL ASS'Y | | | |
| | 155 | | INTERIOR BULKHEAD ASS'Y | | | |
| | 156 | | EXTERIOR BULKHEAD ASS'Y | | | |
| | 107 | | INTERIOR DOOR ASS'Y | | | |
| | 108 | | EXTERIOR DOOR ASS'Y | | | |
| | 109 | | FLOOR ASS'Y | | | |
| | 111 | | TIE DOWN ASS'Y | | | |
| | 116 | | INSERT ASS'Y | | | |
| | 160 | | PRESSURE PIPING ASS'Y | | | |
| | 161 | | MONITORING ASS'Y | | | |
| | 162 | | PT-K LUGS LOCATIONS | | | |
| | 163 | | DETAILS OF LOCK MONITORING ASS'Y | | | |

| | |
|---|---|
| PUBLIC SERVICE ELECTRIC AND GAS COMPANY<br>SALEM NUCLEAR GENERATING STATION | General Arrangement - Personnel Lock |
| Updated FSAR<br>Revision 16 | Figure 3.8-36<br>January 31, 1998 |