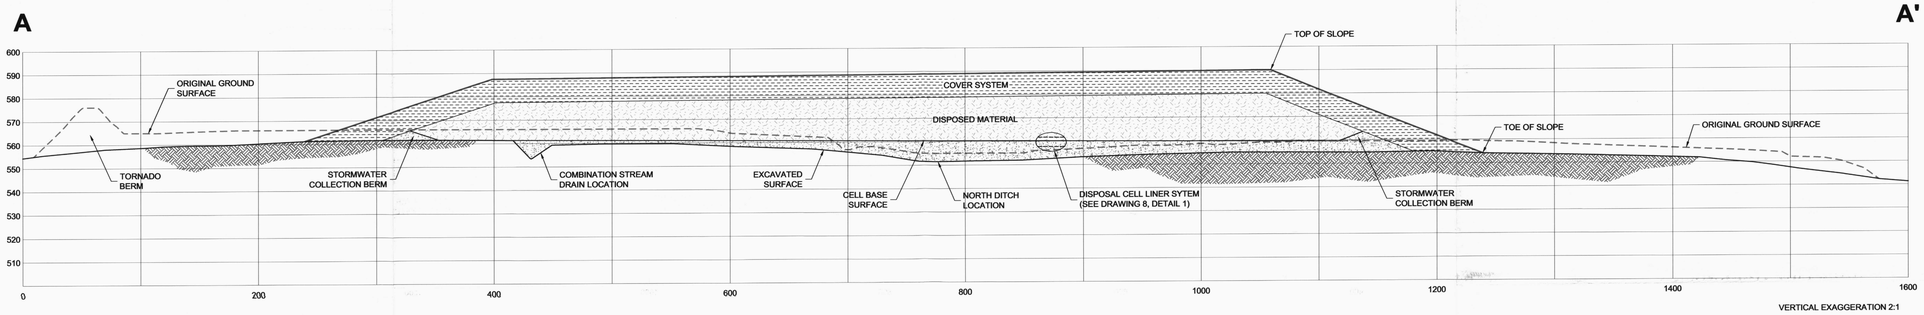


CROSS SECTION A-A'

LOOKING WEST

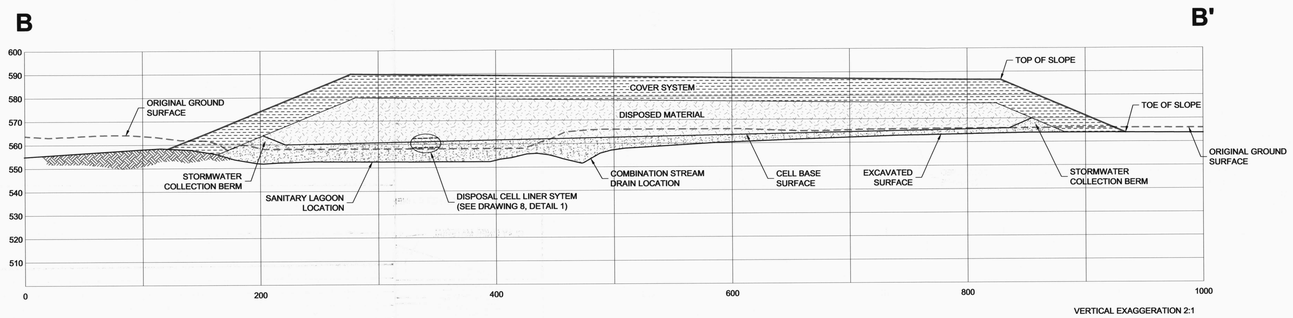


CROSS SECTION B-B'

LOOKING NORTH

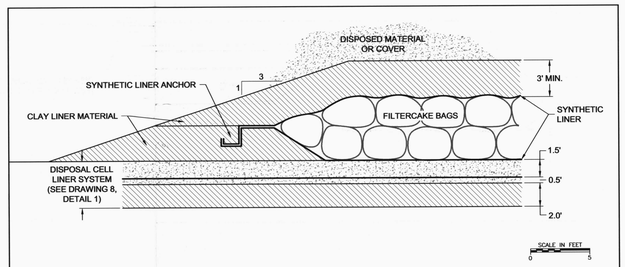


TYPICAL SECTION THROUGH RAFFINATE SLUDGE FILTERCAKE BAGS

SHOWING SUPPLEMENTAL LINER AND COVER

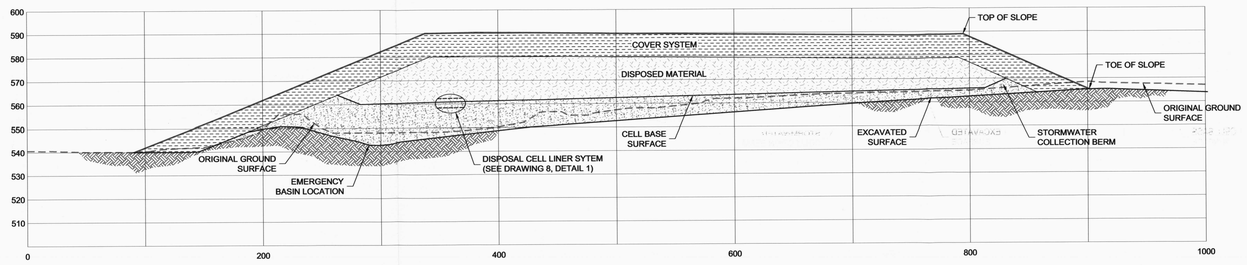


CROSS SECTION C-C'

LOOKING NORTH

SCALE IN FEET

50' HORIZONTAL 0'

25' VERTICAL 0'

NOTES:

1. The cell base surface is at the top of the synthetic liner in the disposal cell liner system.
2. Layer A materials shall be inside of the perimeter of the top-of-slope line.

D-7

REVISIONS

| No. | DESCRIPTION | BY | CHKD. | APPROVED | | DATE |
|---|---|---|---|---|---|---|
| A | ISSUED FOR PERMITTING | CLS | | | | 12/02 |
| B | UPDATED LINER SYSTEM | CLS | | | | 8/03 |

REFERENCES

| DWG No. | DRAWING TITLE |
|---|---|
| 6 | DISPOSAL CELL INTERIOR PLAN |

DESIGNERS

| ENGINEERING RECORD | BY | DATE |
|---|---|---|
| PRELIMINARY DESIGN | CLS | 10/02 |

PREPARED BY

consulting scientists and engineers

PREPARED FOR

SEQUOYAH FUELS
A GENERAL ATOMICS COMPANY

TITLE

# DISPOSAL CELL CROSS SECTIONS

| PROJECT | 180734 | DATE | AUGUST 2003 | DRAWING | REVISION |
|---|---|---|---|---|---|
| SCALE | AS SHOWN | ACAD FILE | SITE- XS- REV-B.dwg | 7 | B |