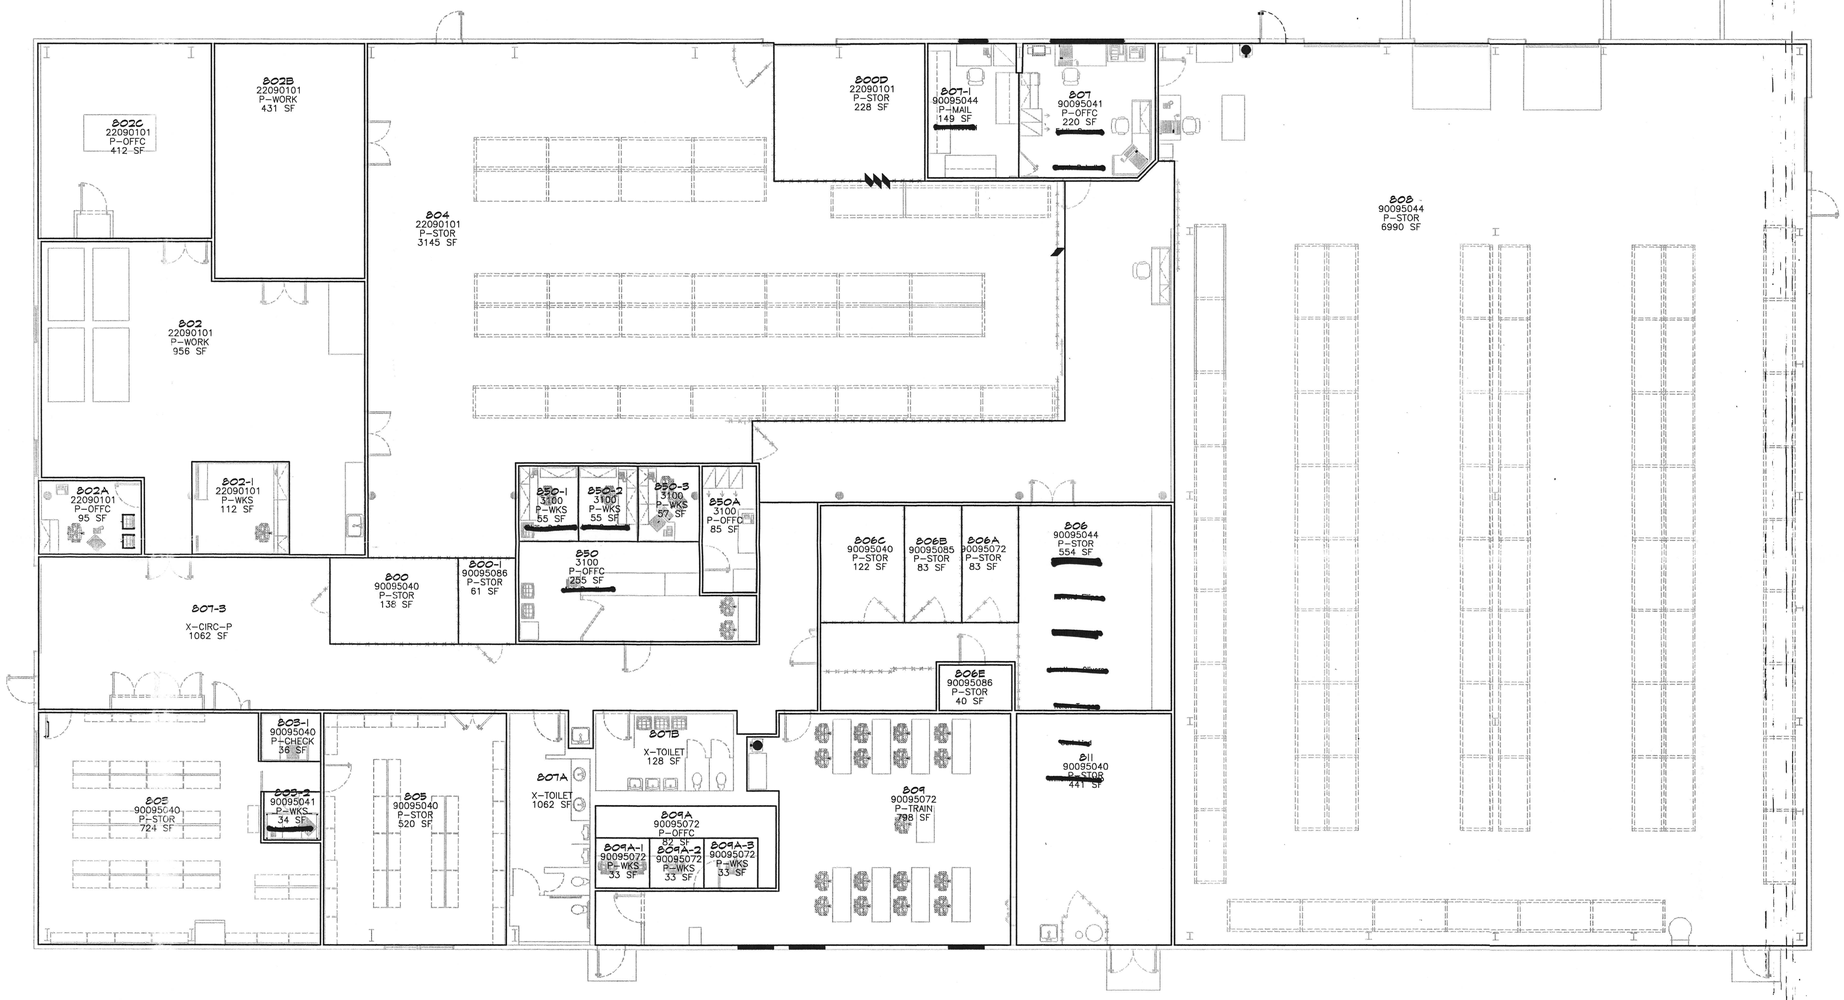

Interior Gross Area
19515

Exterior Gross Area
19812

D-06

CONOPCO, INCORPORATED
LICENSE NO. 29-00304-02
DOCKET NO. 03005233
MAIL CONTROL NO. 137195

Building 3, Floor 1
– Shipping & Receiving

Building 3, Floor 1
– Waste Room 3-811

3-1