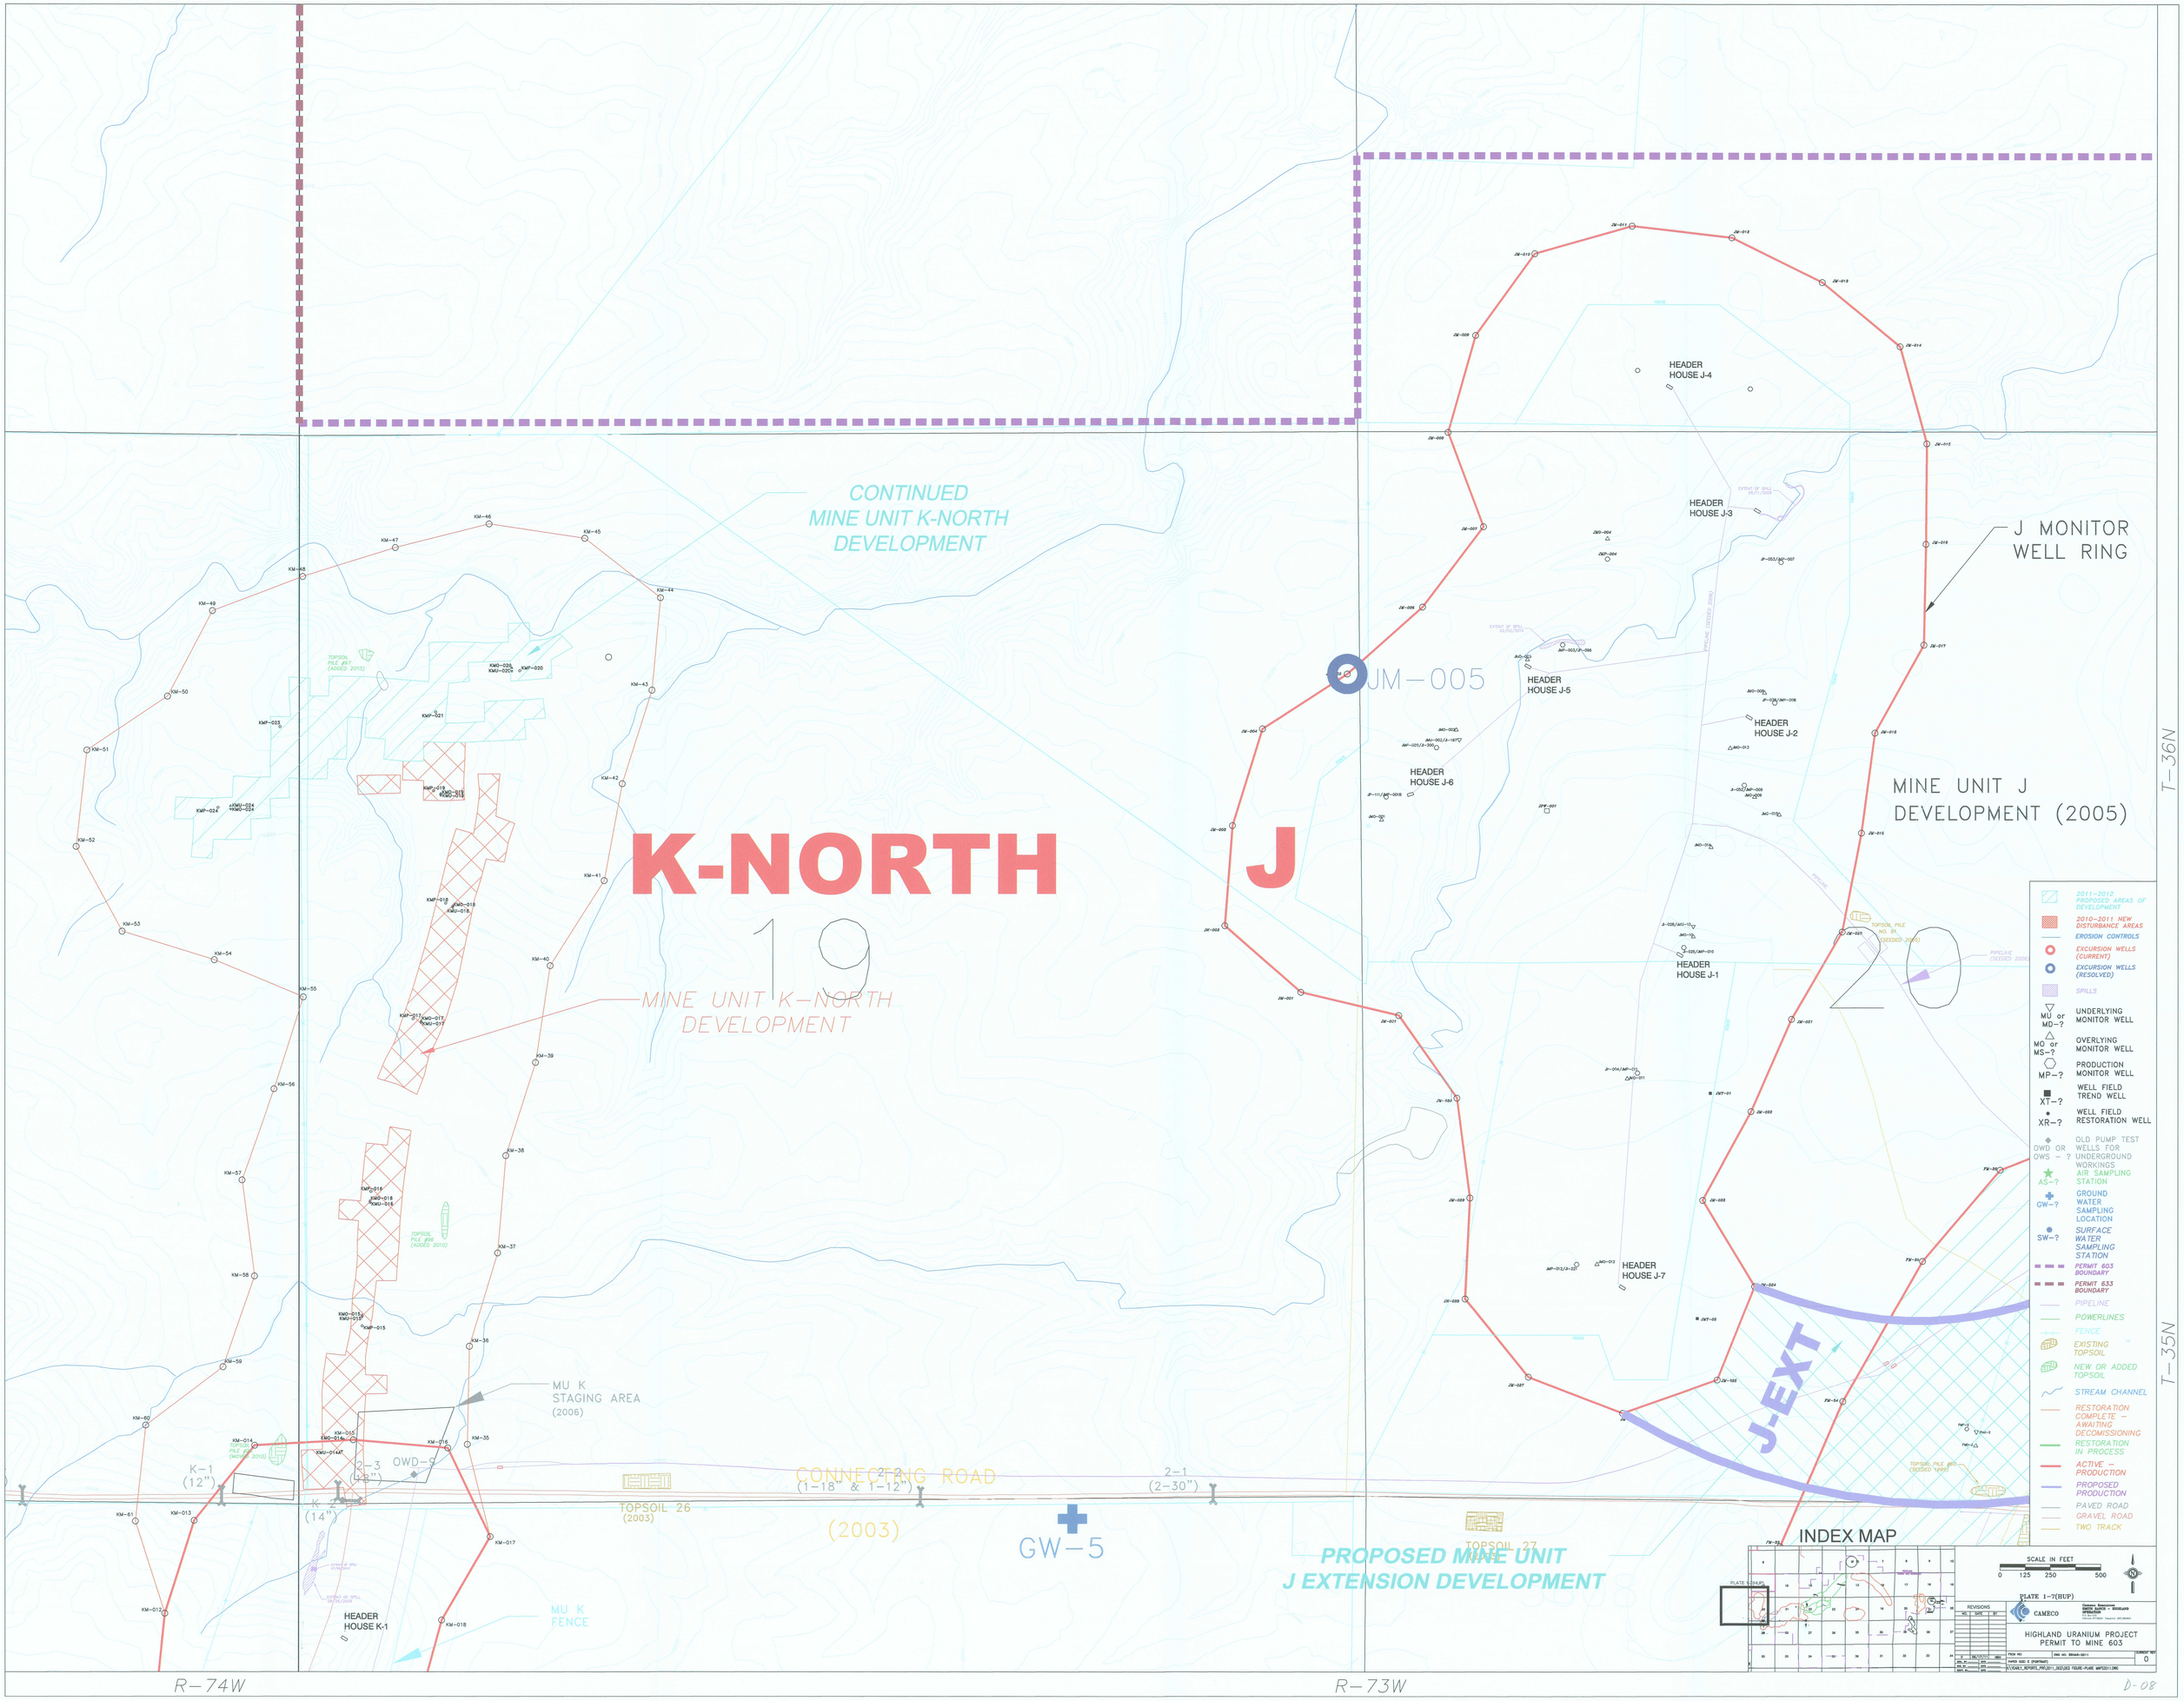

CONTINUED
MINE UNIT K-NORTH
DEVELOPMENT
K-NORTH
J
19
20
MINE UNIT K-NORTH
DEVELOPMENT
J MONITOR
WELL RING
MINE UNIT J
DEVELOPMENT (2005)
HEADER
HOUSE J-4
HEADER
HOUSE J-3
HEADER
HOUSE J-5
HEADER
HOUSE J-2
HEADER
HOUSE J-6
HEADER
HOUSE J-1
HEADER
HOUSE J-7
JM-005
J-EXT
MU K
STAGING AREA
(2006)
CONNECTING ROAD
(2003)
TOPSOIL 26
(2003)
TOPSOIL 27
GW-5
HEADER
HOUSE K-1
MU K
FENCE
PROPOSED MINE UNIT
J EXTENSION DEVELOPMENT
T-36N
T-35N
R-74W
R-73W
INDEX MAP
SCALE IN FEET
0 125 250 500
PLATE 1-7(HUP)
CAMECO
HIGHLAND URANIUM PROJECT
PERMIT TO MINE 603
D-08