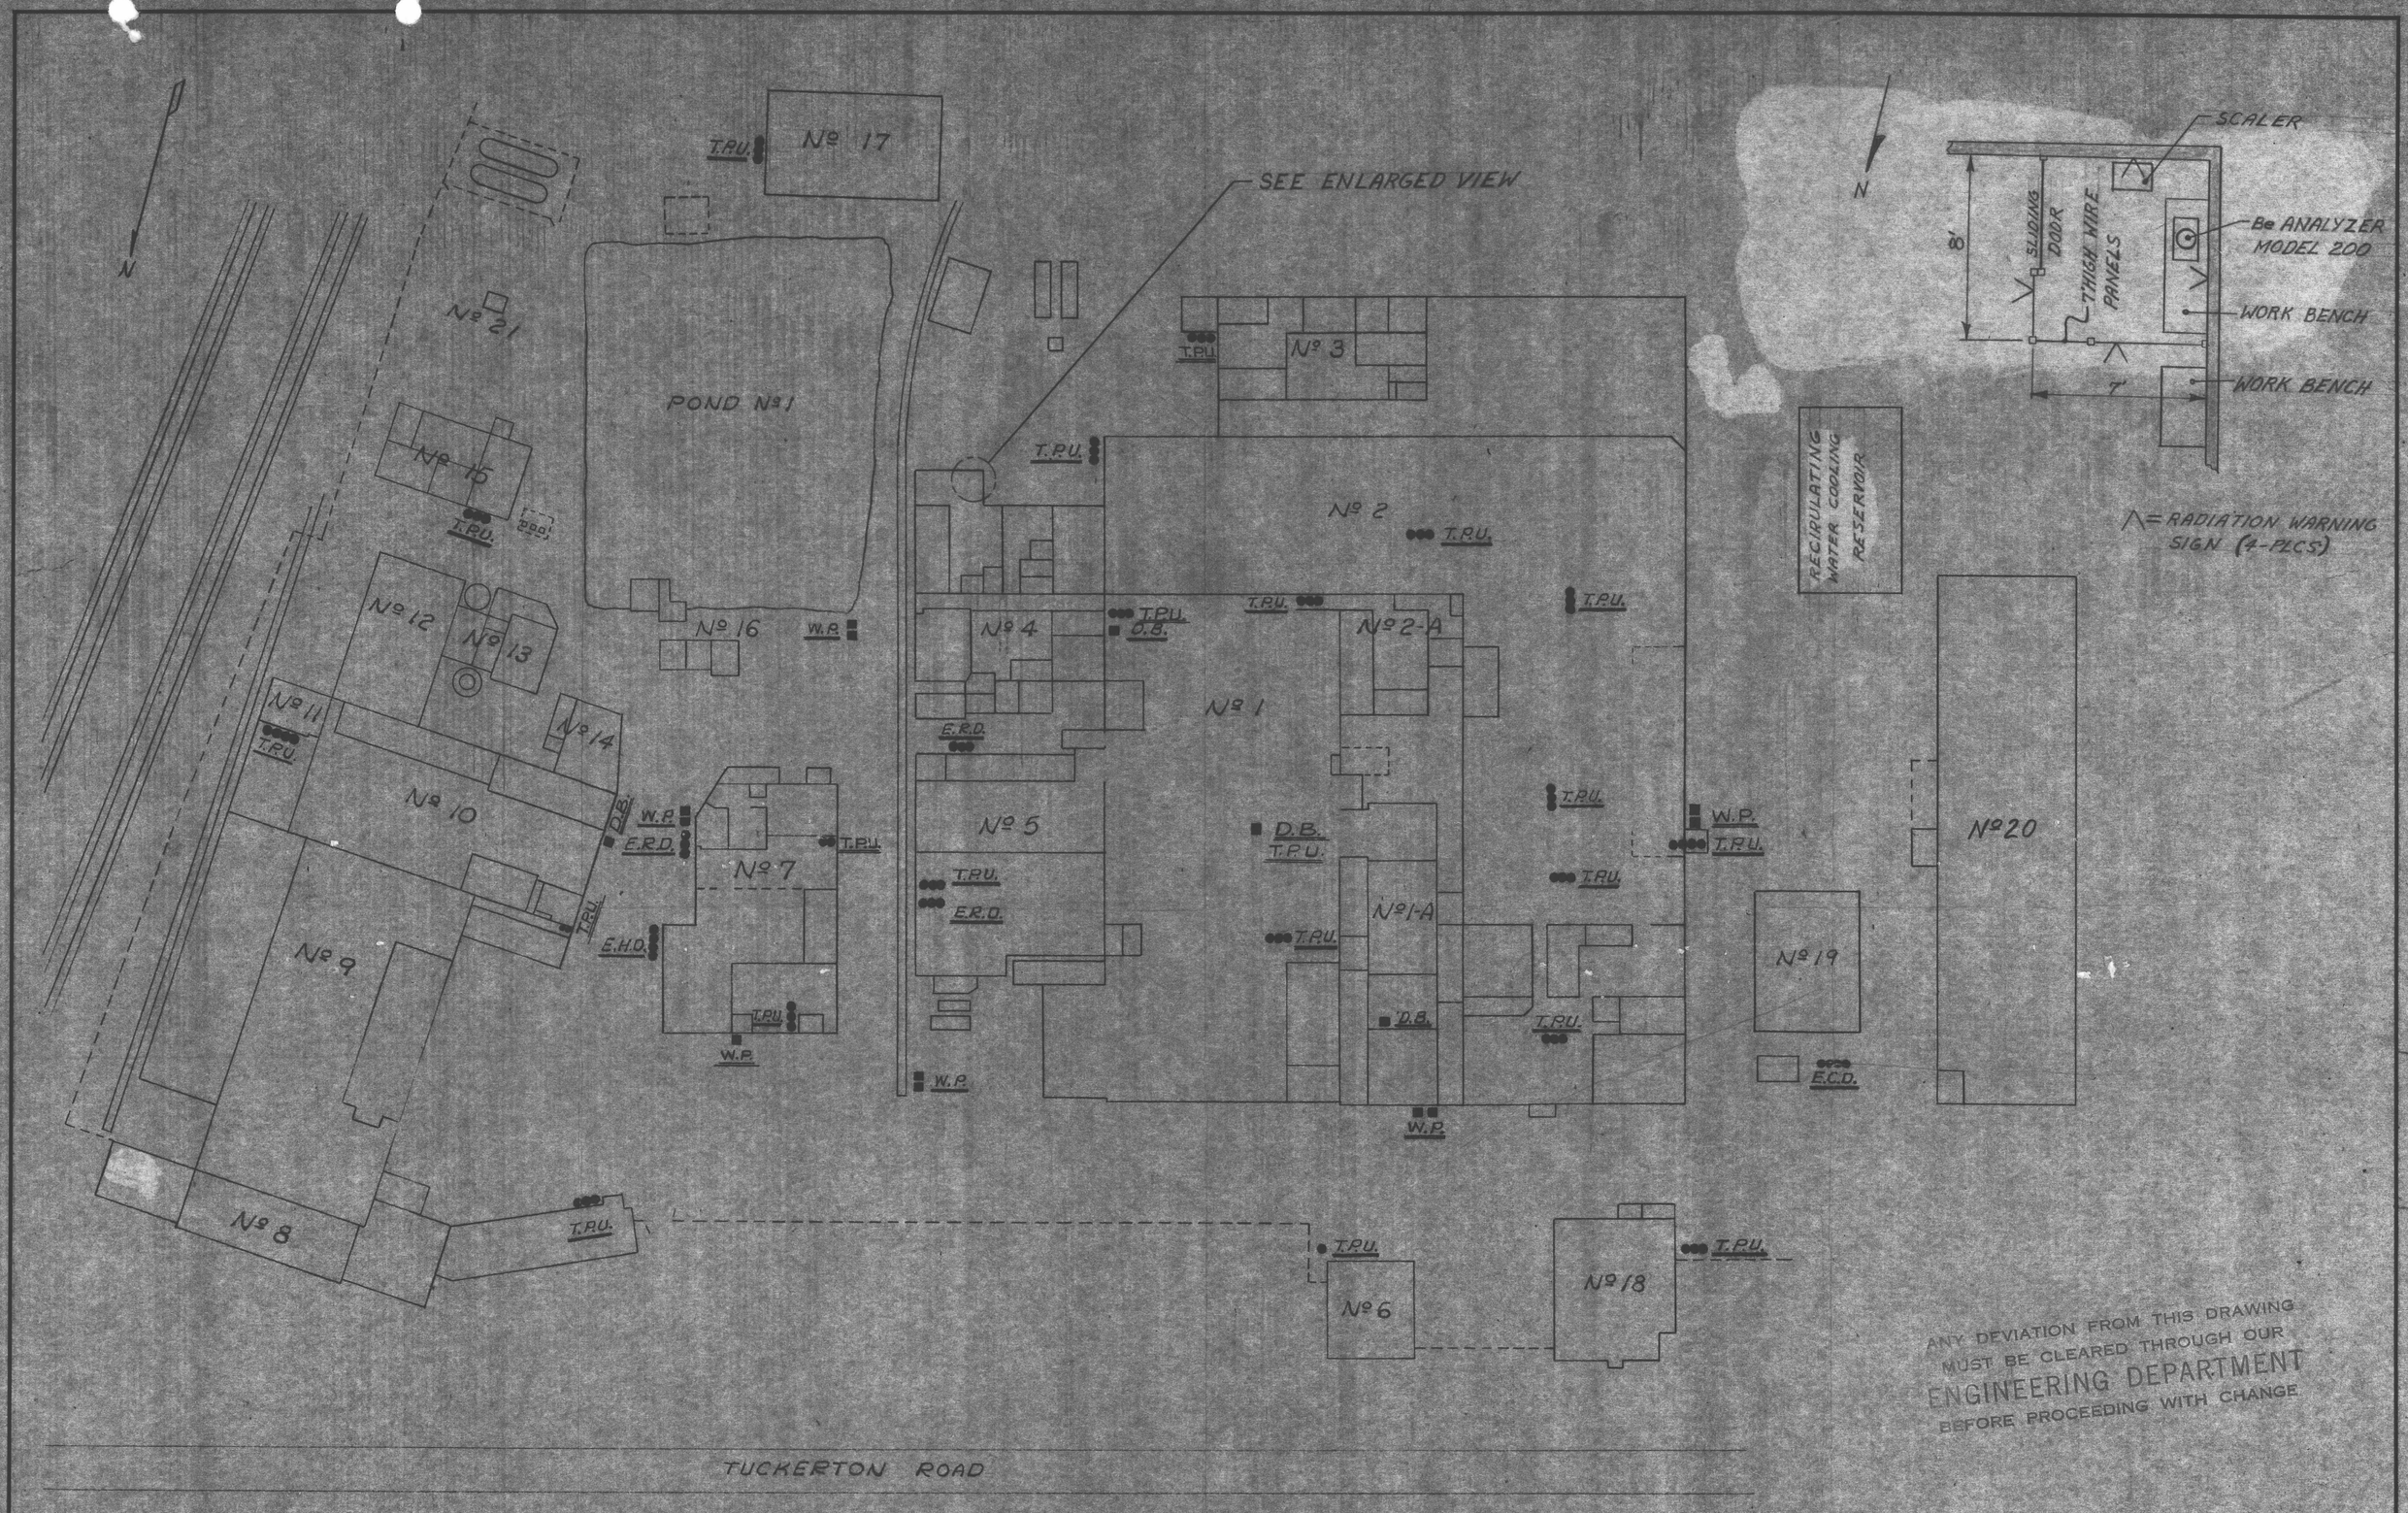

ANY DEVIATION FROM THIS DRAWING MUST BE CLEARED THROUGH OUR ENGINEERING DEPARTMENT BEFORE PROCEEDING WITH CHANGE

REVISIONS

1	2	3

APPROVALS	
C. E.	
E. E.	
H. H.	
M. E.	
S. E.	

THE BERYLLIUM CORPORATION
READING, PENNA.

LOCATION OF Be ANALYZER IN ANALYTICAL LAB.

Revised	Drawn SHEPLER	DWG. NO.
Date 7-11-68	Checked	6232-E
Scale 1/4	Approved	

D-01